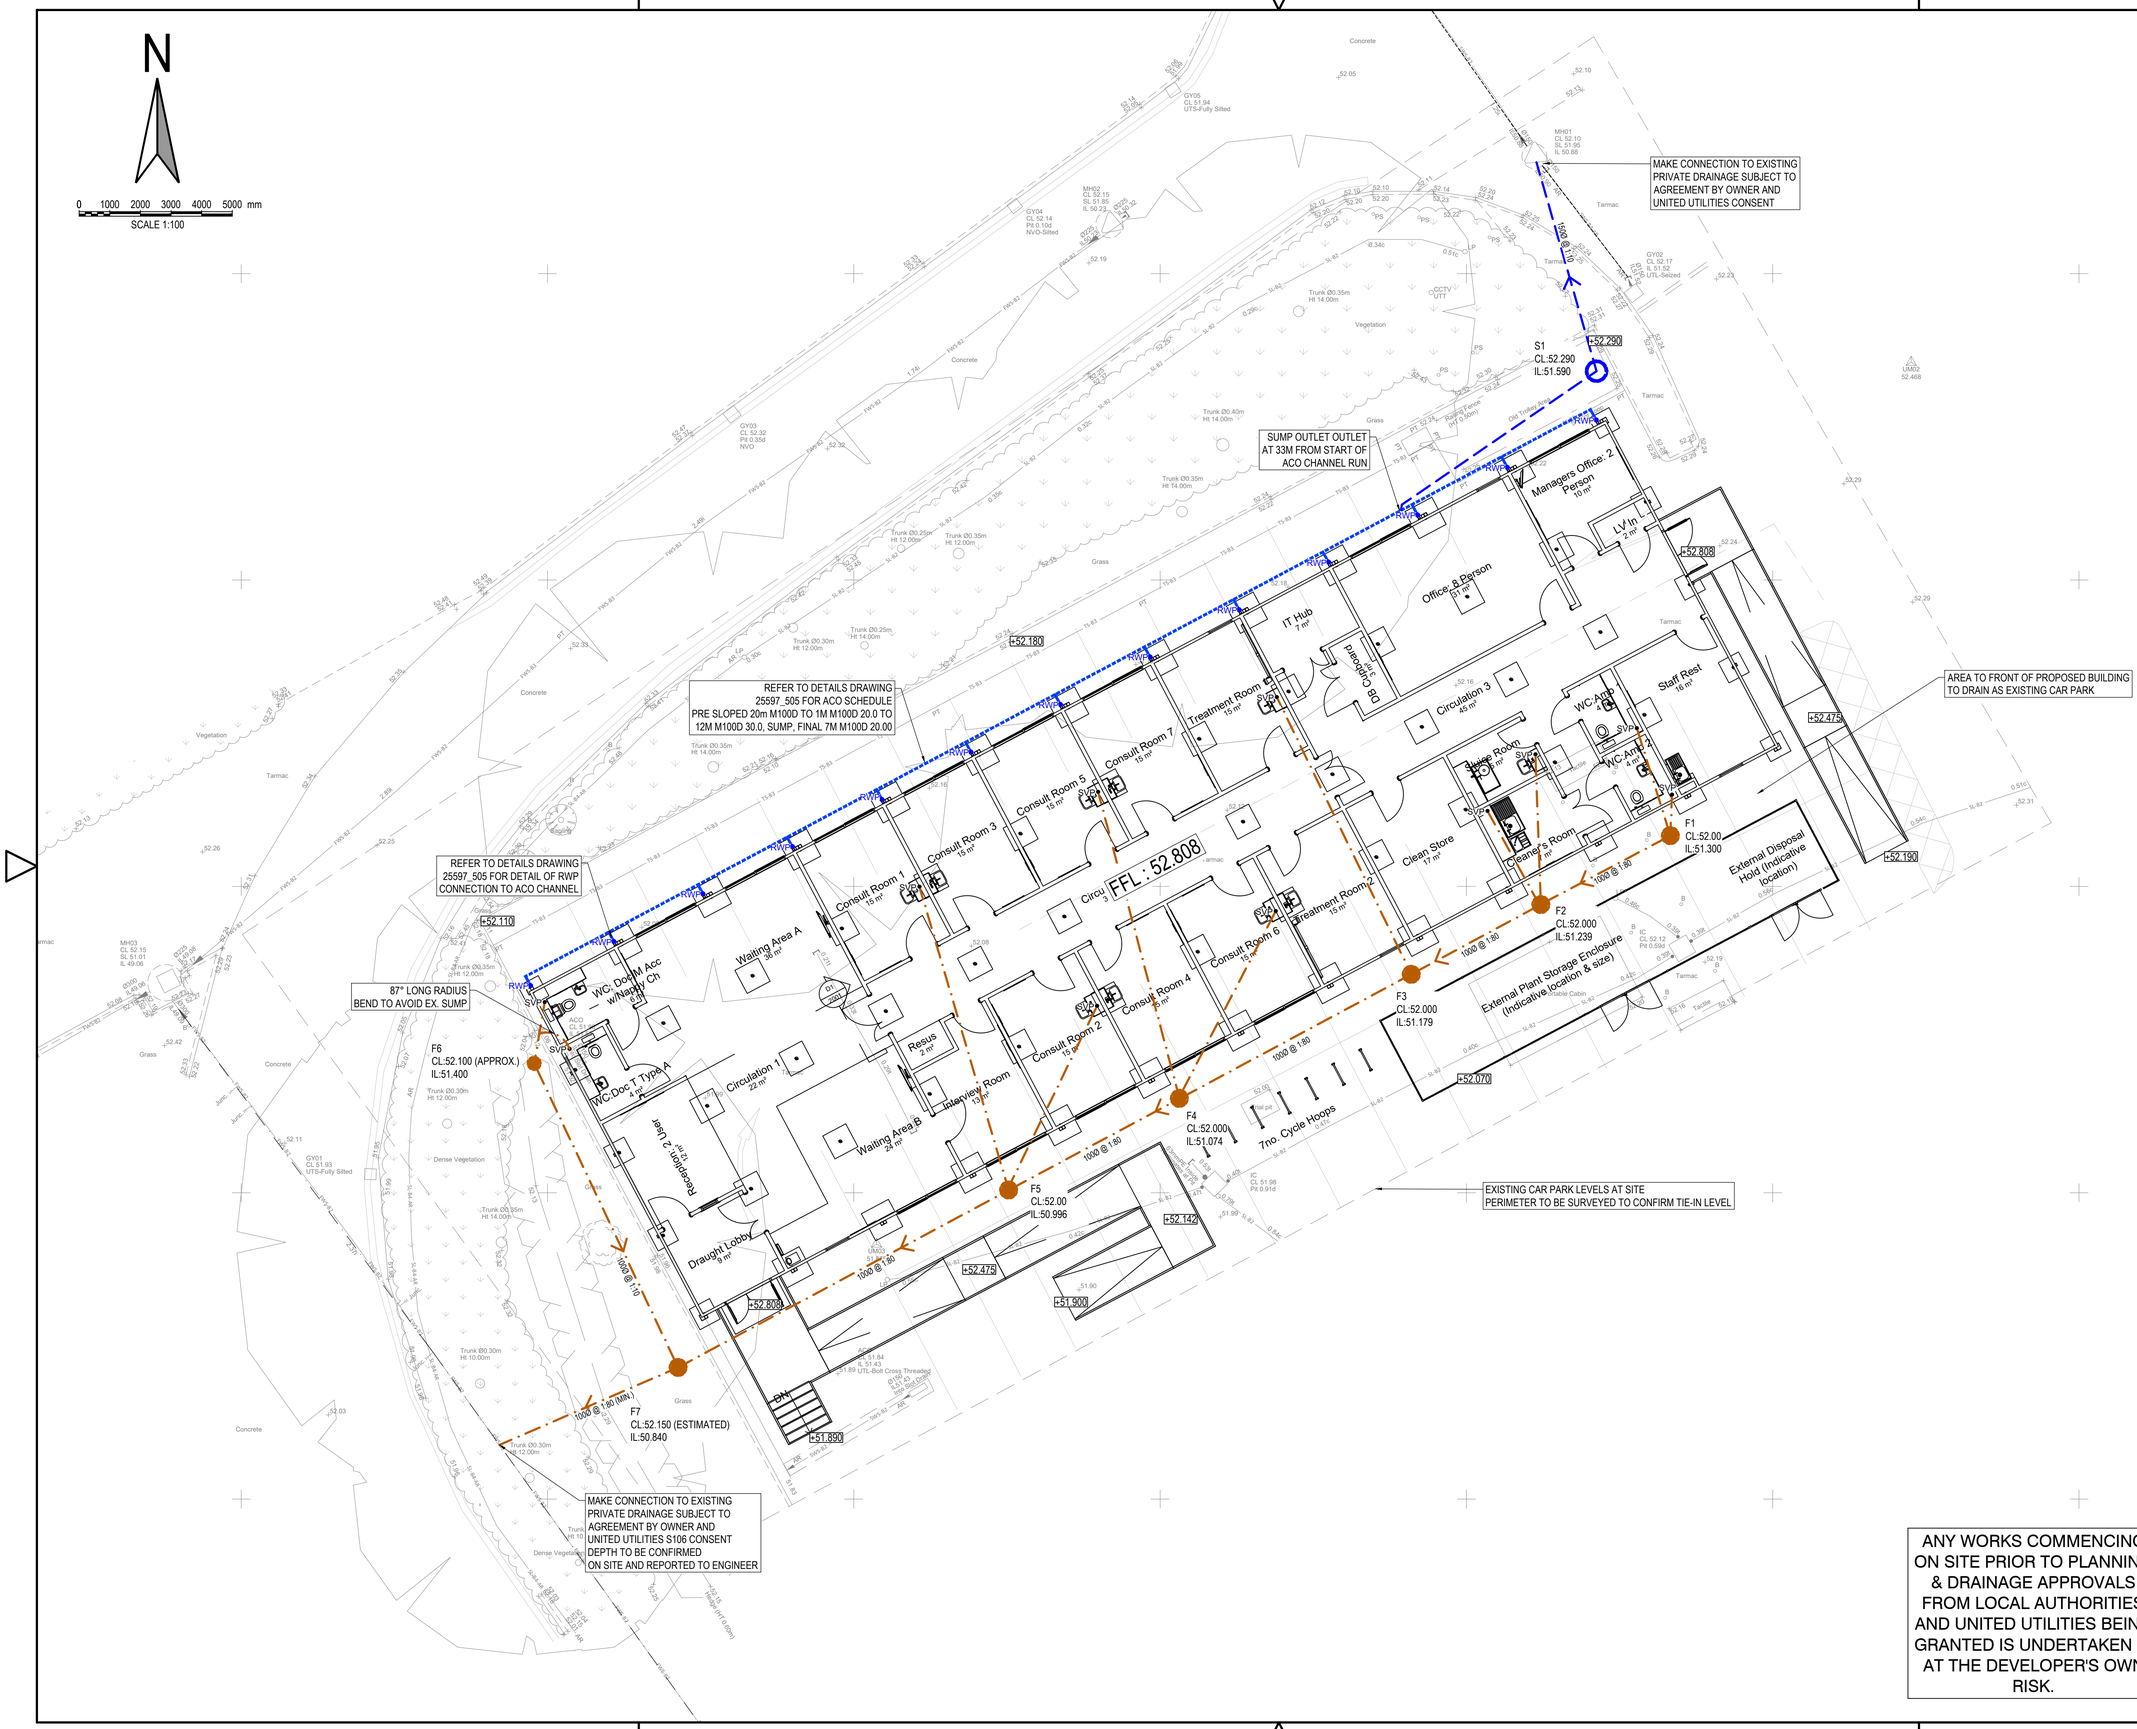
Sheet ACAD - A1 rev. C

N

0 1000 2000 3000 4000 5000 mm

SCALE 1:100


MAKE CONNECTION TO EXISTING PRIVATE DRAINAGE SUBJECT TO AGREEMENT BY OWNER AND UNITED UTILITIES CONSENT
1500 @ 1:10
S1
CL:52.290
IL:51.590
+52.290
SUMP OUTLET OUTLET AT 33M FROM START OF ACO CHANNEL RUN
REFER TO DETAILS DRAWING 25597_505 FOR ACO SCHEDULE PRE SLOPED 20m M100D TO 1M M100D 20.0 TO 12M M100D 30.0, SUMP, FINAL 7M M100D 20.00
REFER TO DETAILS DRAWING 25597_505 FOR DETAIL OF RWP CONNECTION TO ACO CHANNEL
87° LONG RADIUS BEND TO AVOID EX. SUMP
AREA TO FRONT OF PROPOSED BUILDING TO DRAIN AS EXISTING CAR PARK
EXISTING CAR PARK LEVELS AT SITE PERIMETER TO BE SURVEYED TO CONFIRM TIE-IN LEVEL
MAKE CONNECTION TO EXISTING PRIVATE DRAINAGE SUBJECT TO AGREEMENT BY OWNER AND UNITED UTILITIES S106 CONSENT DEPTH TO BE CONFIRMED ON SITE AND REPORTED TO ENGINEER
F1 CL:52.00 IL:51.300
F2 CL:52.000 IL:51.239
F3 CL:52.000 IL:51.179
F4 CL:52.000 IL:51.074
F5 CL:52.00 IL:50.996
F6 CL:52.100 (APPROX.) IL:51.400
F7 CL:52.150 (ESTIMATED) IL:50.840
FFL : 52.808
Consult Room 1 15 m²
Consult Room 2 15 m²
Consult Room 3 15 m²
Consult Room 4 15 m²
Consult Room 5 15 m²
Consult Room 6 15 m²
Consult Room 7 16 m²
Treatment Room 1 15 m²
Treatment Room 2 15 m²
Waiting Area A 38 m²
Waiting Area B 24 m²
Interview Room 13 m²
Resus 2 m²
Circulation 1 22 m²
Circulation 3 46 m²
Reception / Triage 2 User 9 m²
Draught Lobby 9 m²
Managers Office: 2 Person 10 m²
Office 8 Person 11 m²
IT Hub 7 m²
DB Disposal 1 m²
LV In 2 m²
Staff Rest 16 m²
Clean Store 17 m²
Cleaner's Room 7 m²
Juicer Room 5 m²
WC Amb 5 m²
WC Amb 2 7 m²
WC Doc M Acc w/Hoist & Ch 6 m²
WC Doc T Type A 5 m²
7no. Cycle Hoops
External Disposal Hold (Indicative location)
External Plant Storage Enclosure (Indicative location & size)
Stable Cabin
Tarmac
Concrete
Grass
Vegetation
Dense Vegetation
Trunk Ø0.35m Ht 14.00m
Trunk Ø0.40m Ht 14.00m
Trunk Ø0.25m Ht 12.00m
Trunk Ø0.30m Ht 12.00m
Trunk Ø0.30m Ht 10.00m
Trunk Ø0.30m Ht 8.00m
Trunk Ø0.30m Ht 12.00m
Trunk Ø0.35m Ht 12.00m
Trunk Ø0.25m Ht 14.00m
Trunk Ø0.35m Ht 14.00m
Trunk Ø0.35m Ht 12.00m
Trunk Ø0.30m Ht 12.00m
Trunk Ø0.35m Ht 14.00m
Trunk Ø0.30m Ht 14.00m
Trunk Ø0.30m Ht 12.00m
Trunk Ø0.30m Ht 10.00m
Trunk Ø0.30m Ht 12.00m
Trunk Ø0.30m Ht 12.00m
Trunk Ø0.30m Ht 12