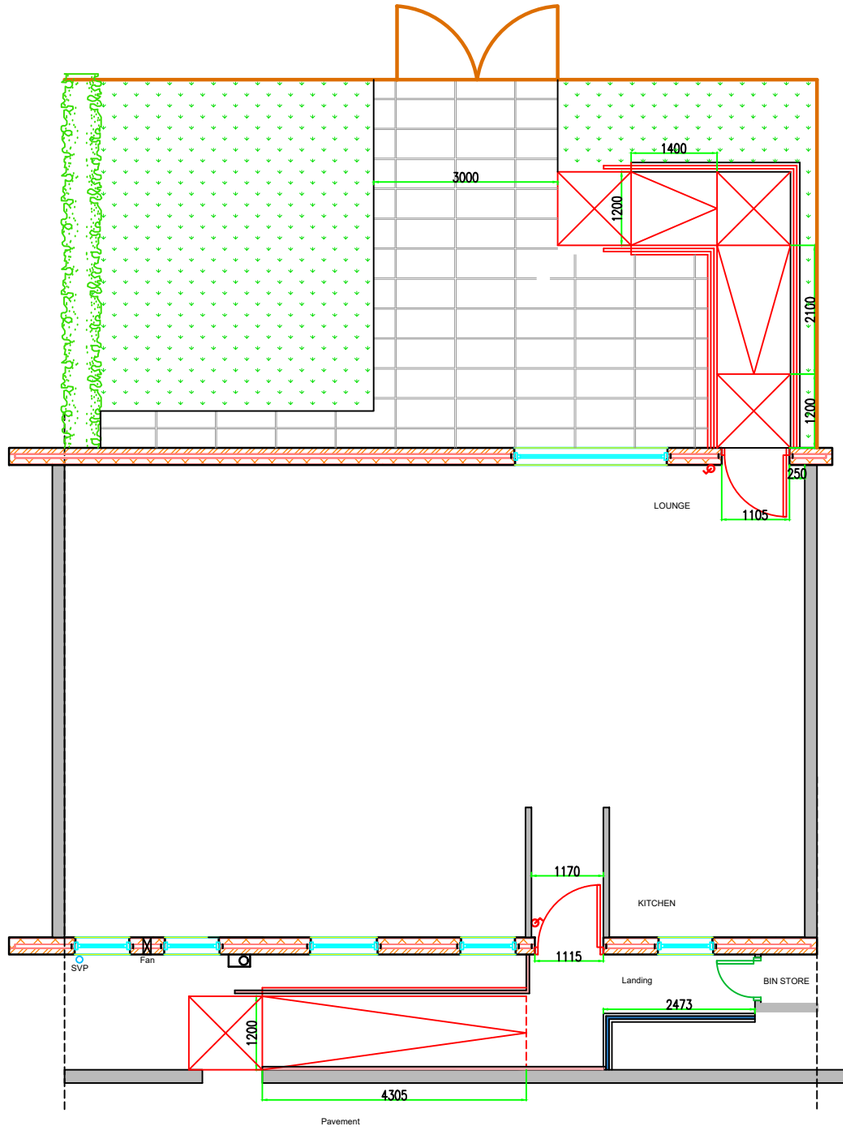


Proposed rear door / ramp

- Door opening widened by 225mm.
- New ramp with 3 landings, 3.5m length
- 1100mm high railings (black)

Proposed front door / ramp

- Door opening widened by 225mm.
- New ramp with 3 landings, 4.3m length
- 1100mm high railings (black)

Manchester **E**quipment and **A**daptation **P**artnership Philips Park Road Beswick Manchester, M11 3FU	Property Details: Mrs Edwige Hilarise Boumba-Yembi, 244 Waterloo Road, Cheetham Hill, M8 0TN [redacted]	Drawing: Proosed boundary plan with front & rear ramps Revision: -	Date: 22.10.2026 Paper size: A3 Scale: 1:50 Drawn by: SNe

Manchester Equipment & Adaptations Partnership