
PURPOSE OF ISSUE	PLANNING

All information should be checked by the contractor on site before commencing work. Any discrepancies should be reported to the designer immediately. All rights are reserved and are not transferable. Unauthorised reproductions of this drawing are not permitted.

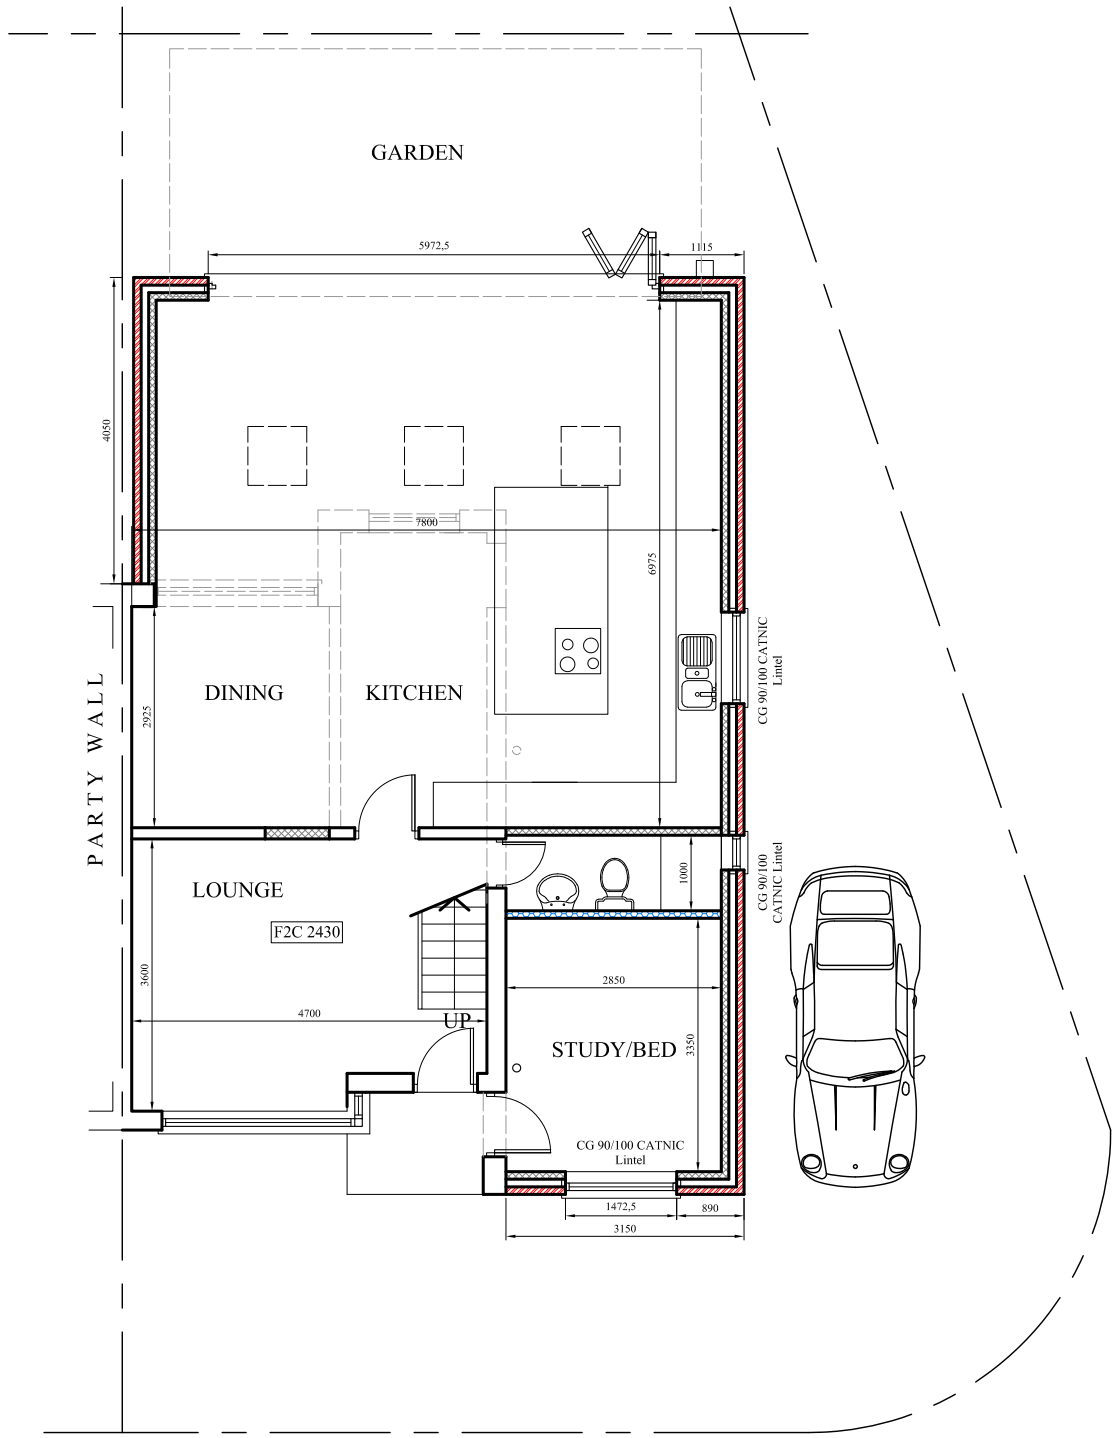

Rev. A. 8.10.26. First floor side extension removed

PROJECT
163 Abbeyhey Lane

CLIENT
Mr. Zahid

DRAWING TITLE
Proposed Plan

JOB No	DRAWING No
-	NA-P02

SCALE	DATE	REVISION
1:100@A3	Mar. 2026	A

t: 0782 895 3405
e: nadesignandbuilds@gmail.com

na design