
All Dimensions must be checked on site. This drawing and all details contained hereon are copyright and must not be reproduced without written permission from Extend Your Home.

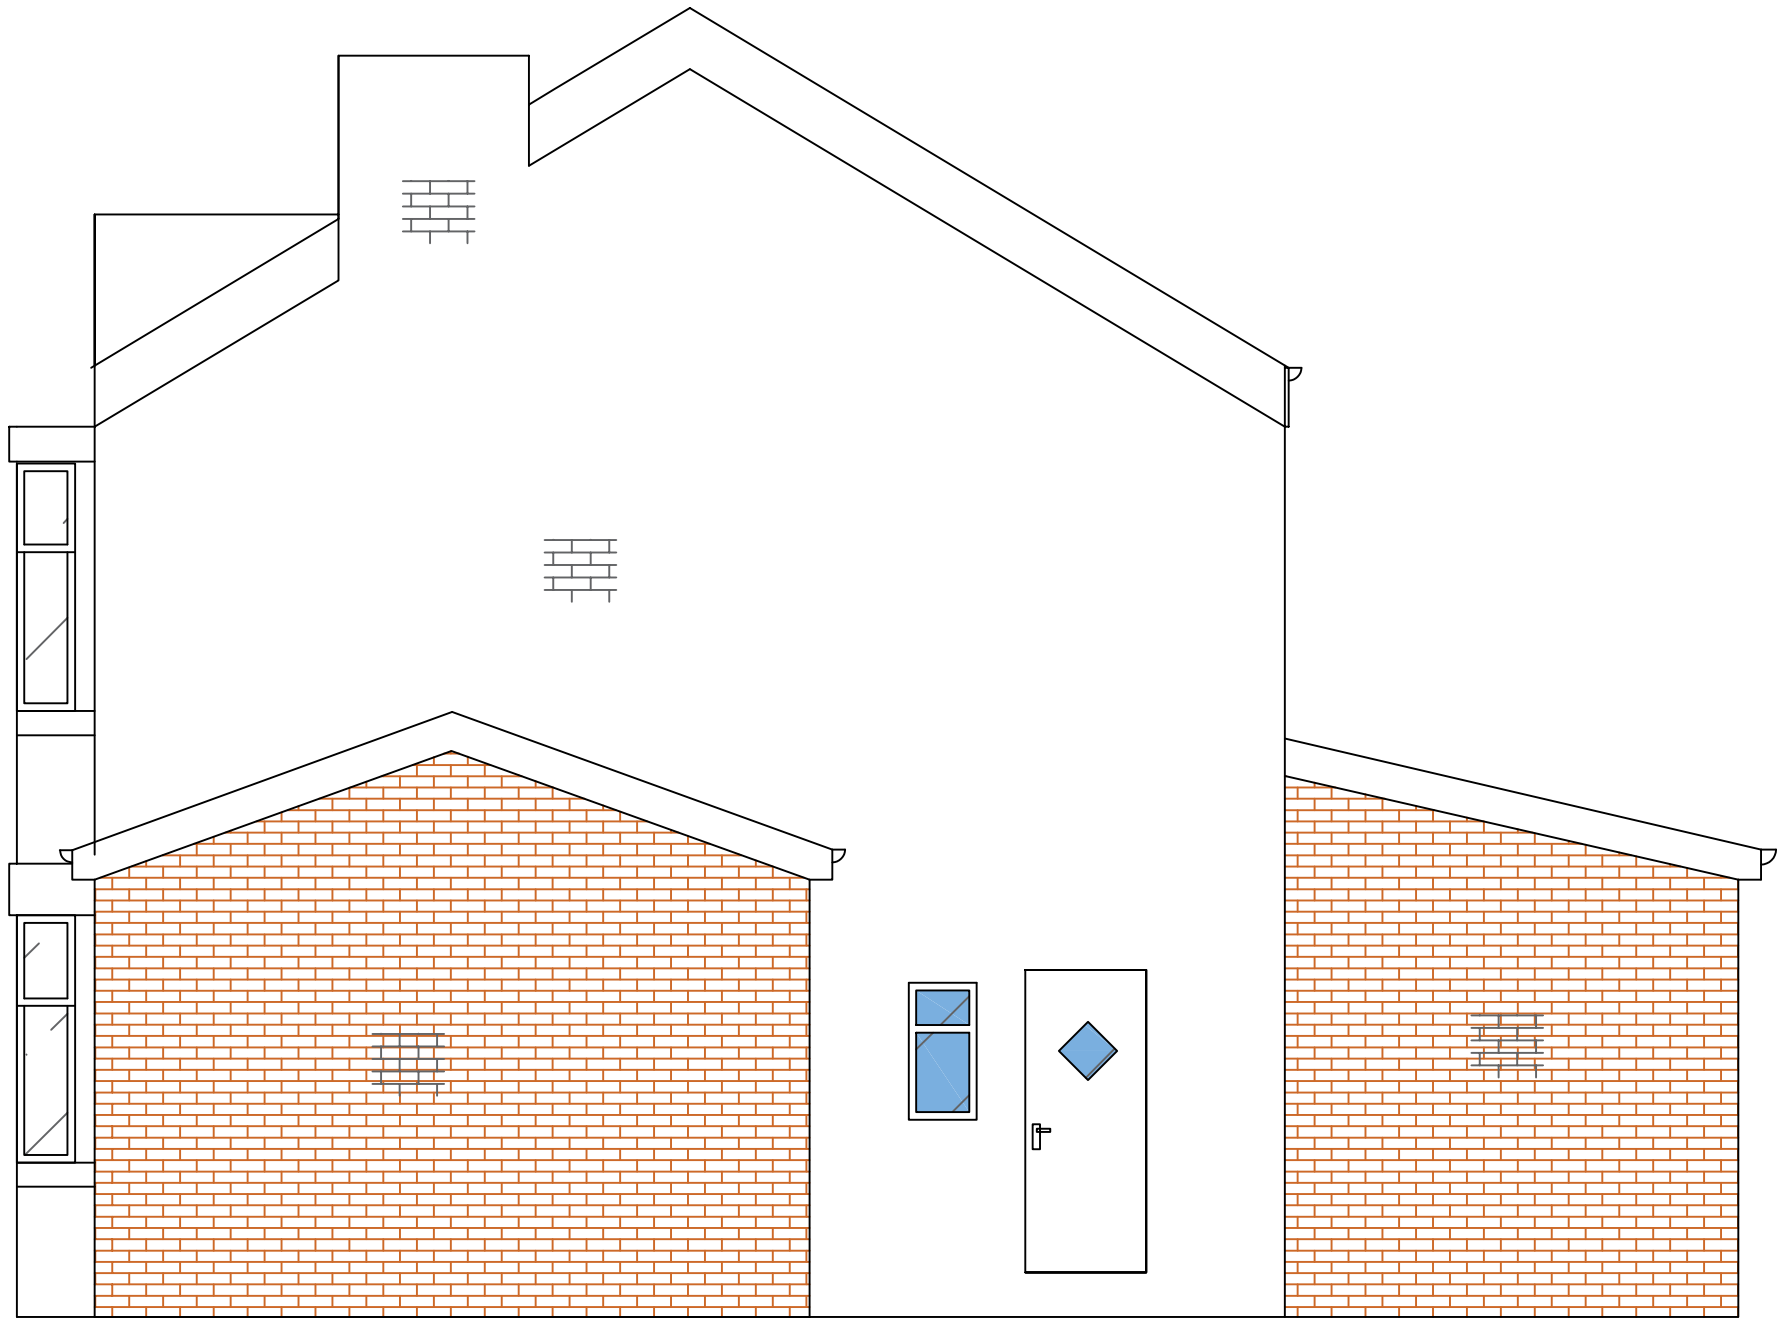

Planning

REV	DESCRIPTION	AUTH	DATE
/	/	/	/

EXTEND
Your **HOME**
Email: extendyourhome@outlook.com

Address
28 Blackwin Street
Gorton
Manchester
M12 5LD

DESCRIPTION
Single Storey Side Extension, Part Two Storey Rear & Associated Boundary Treatment

DRAWING TITLE
Proposed Side Elevation

DATE 27/08/2026	DRAWN TC
SCALE 1:50	CLIENT BA
DRAWING NUMBER 06	REVISION /