
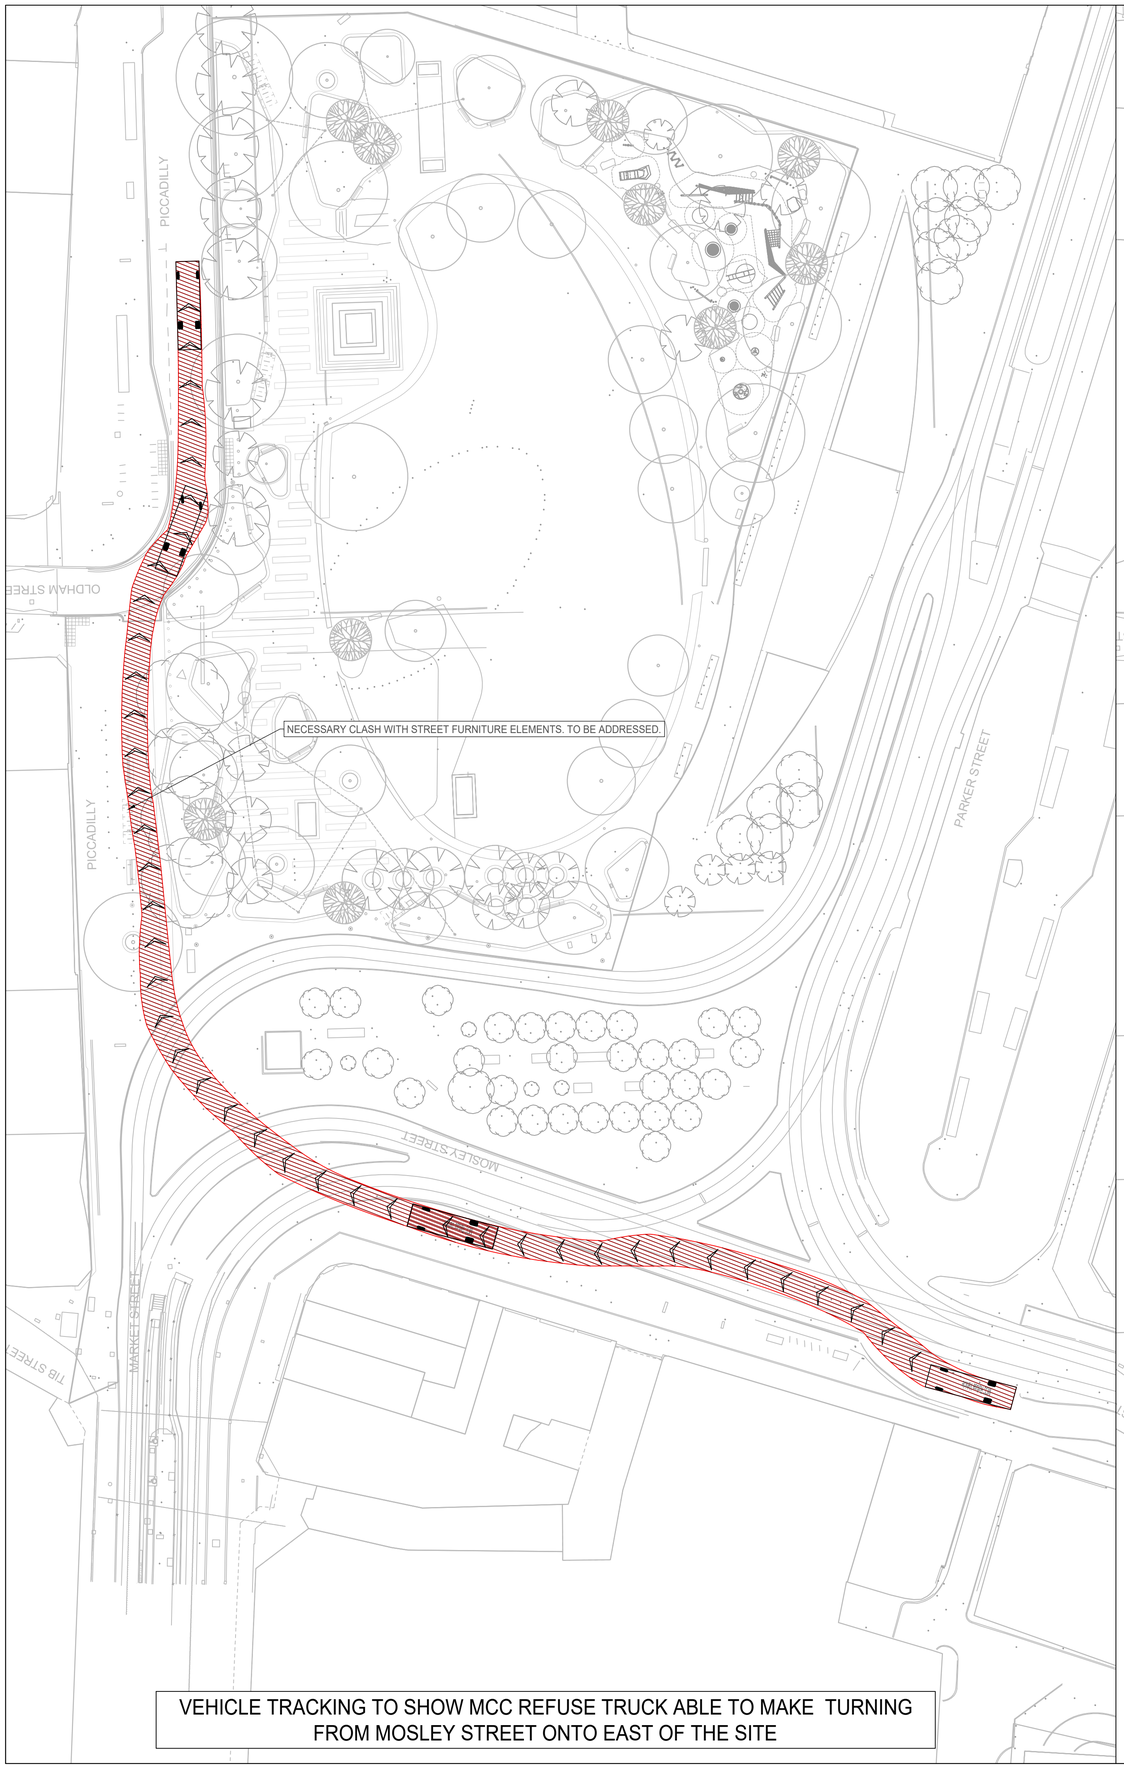


VEHICLE TRACKING TO SHOW MCC REFUSE TRUCK ABLE TO MAKE TURNING FROM MOSLEY STREET ONTO EAST OF THE SITE

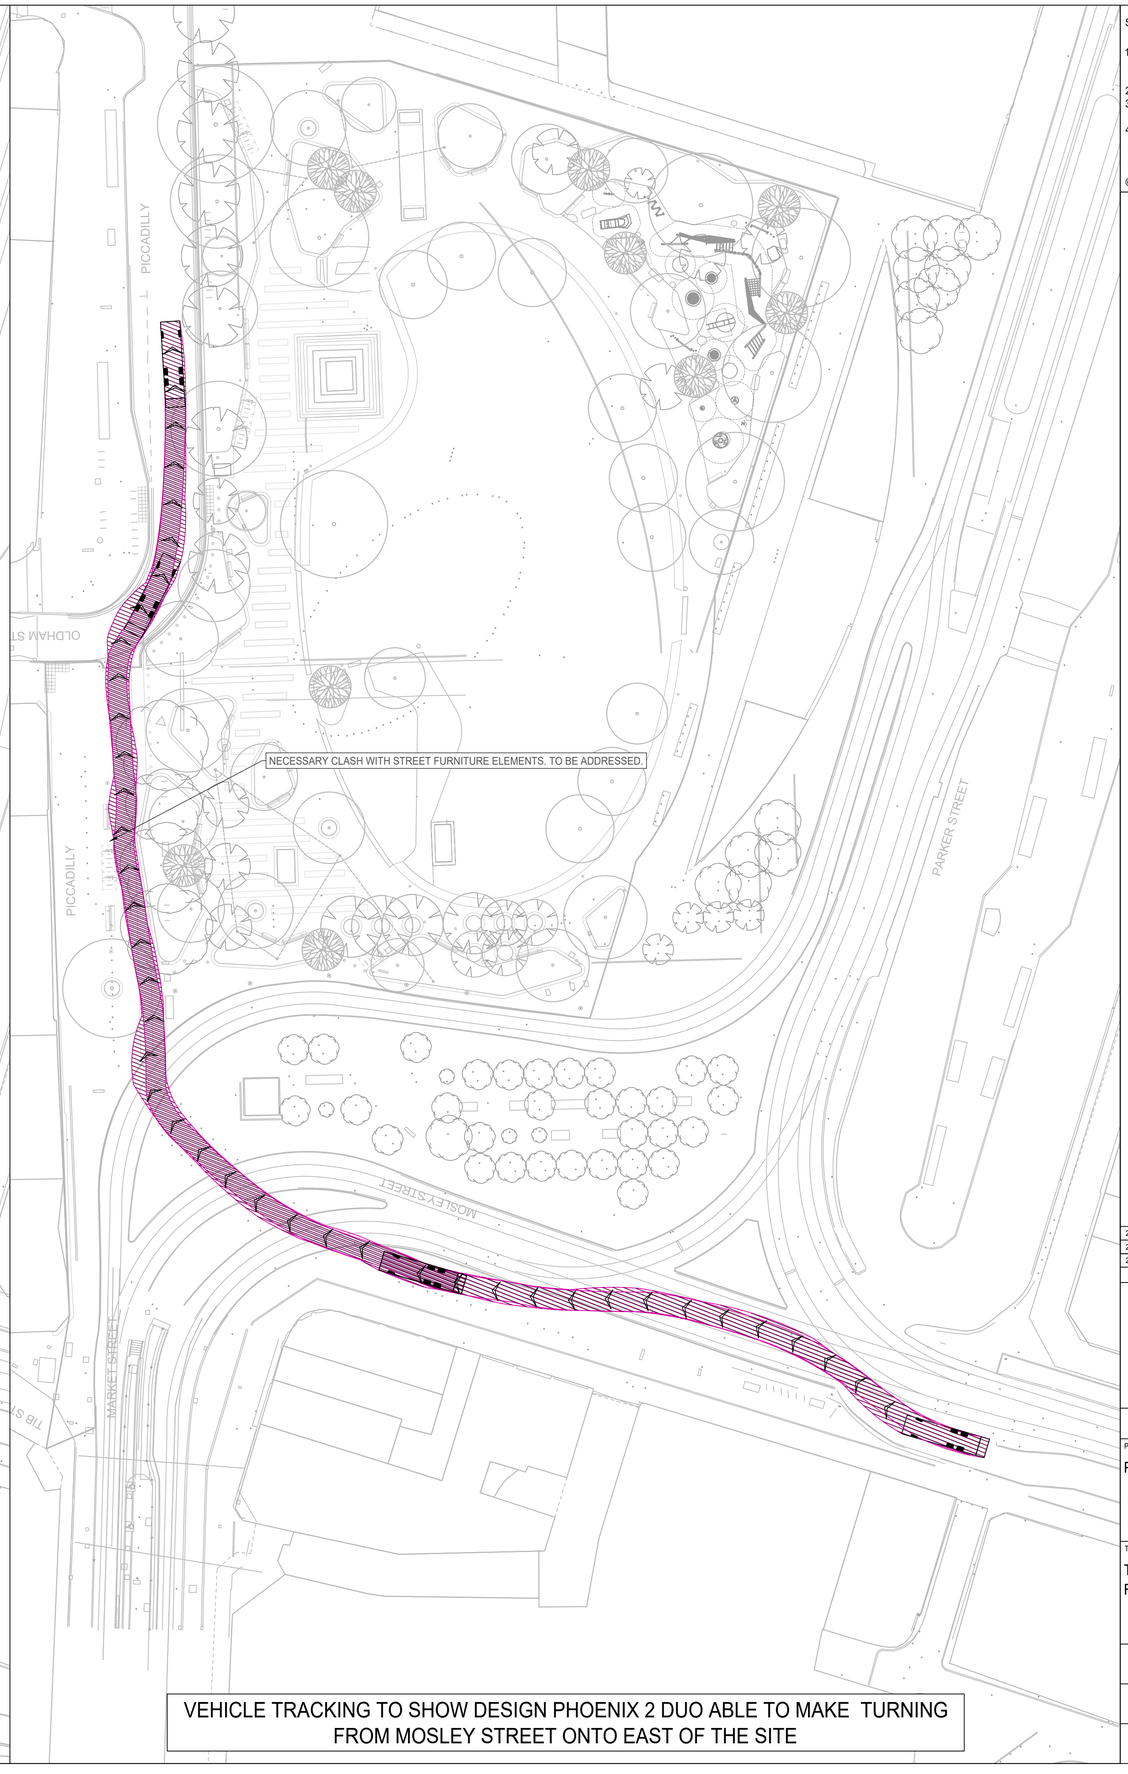

VEHICLE TRACKING TO SHOW DESIGN PHOENIX 2 DUO ABLE TO MAKE TURNING FROM MOSLEY STREET ONTO EAST OF THE SITE

STANDARD NOTES


1. THIS DRAWING IS TO BE READ IN CONJUNCTION WITH ALL RELEVANT ARCHITECT'S AND ENGINEER'S DRAWINGS AND THE SPECIFICATIONS.
2. THIS DRAWING SHOULD NOT BE SCALED.
3. ALL DIMENSIONS ARE TO BE VERIFIED BY THE CONTRACTOR ON SITE.
4. ALL DISCREPANCIES SHOULD BE REPORTED TO C.A./E.A. PRIOR TO THE COMMENCEMENT OF WORKS.

© CIVIC LIMITED

NOTES:


1. SITE LAYOUT RECEVIED FROM PLANIT ON 22.10.26 - DRAWING REF. 4004-PLA-XX-XX-DR-L-0001-General Arrangement
2. TRACKING ROUTE FOLLOWS EXISTING ROUTE FROM MOSLEY STREET.

VEHICLE 1:

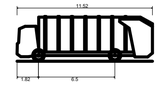

MCC Refuse Vehicle	
Overall Length	11.520m
Overall Width	3.000m
Overall Body Height	3.804m
Min Body Ground Clearance	0.356m
Track Width	2.800m
Lock to lock time	6.00s
Kerb to Kerb Turning Radius	8.940m

VEHICLE 2:

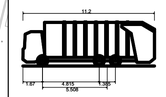

Phoenix 2 Duo (P2-15W with Elite 6x4 chassis)	
Overall Length	11.200m
Overall Width	2.530m
Overall Body Height	3.751m
Min Body Ground Clearance	0.304m
Track Width	2.500m
Lock to lock time	4.00s
Kerb to Kerb Turning Radius	9.500m

KEY :

- EXTENT OF THE BODY
- EXTENT OF THE CHASSIS
- VEHICLE 1 CHASSIS ENVELOPE GOING FORWARD
- VEHICLE 2 CHASSIS ENVELOPE GOING FORWARD

DATE	REV	DESCRIPTION	DRAWN	CHKD
28.10.26	P03	UPDATED LANDSCAPE GA	JS	JDL
23.10.26	P02	UPDATED LANDSCAPE GA	JD	JDL
29.07.26	P01	VEHICLE TRACKING	EB	JDL

CIVIC

team-civic.com

PROJECT

PICCADILLY GARDENS

TITLE

TFGM VEHICLE TRACKING
REFUSE VEHICLE ACCESS CHECK

DRAWING STATUS	STATUS CODE
FOR INFORMATION	S2

CE PROJECT No.	SCALE @ A1	DATE CREATED	DRAWN	CHECKED
4475	AS SHOWN	JUL'26	EB	JDL

DRAWING No.	REV
4475-CIV-XX-XX-D-C-40004	P03

FILE LOCATION PATH: \\FS01\PROJECTS DRIVE\PROJECTS HOT\4475 PICCADILLY GARDENS\004 BIM\CIV\LSI\DRAWINGS\4475-CIV-XX-XX-D-X-40004-REFUSE VEHICLE ACCESS CHECK.DWG