
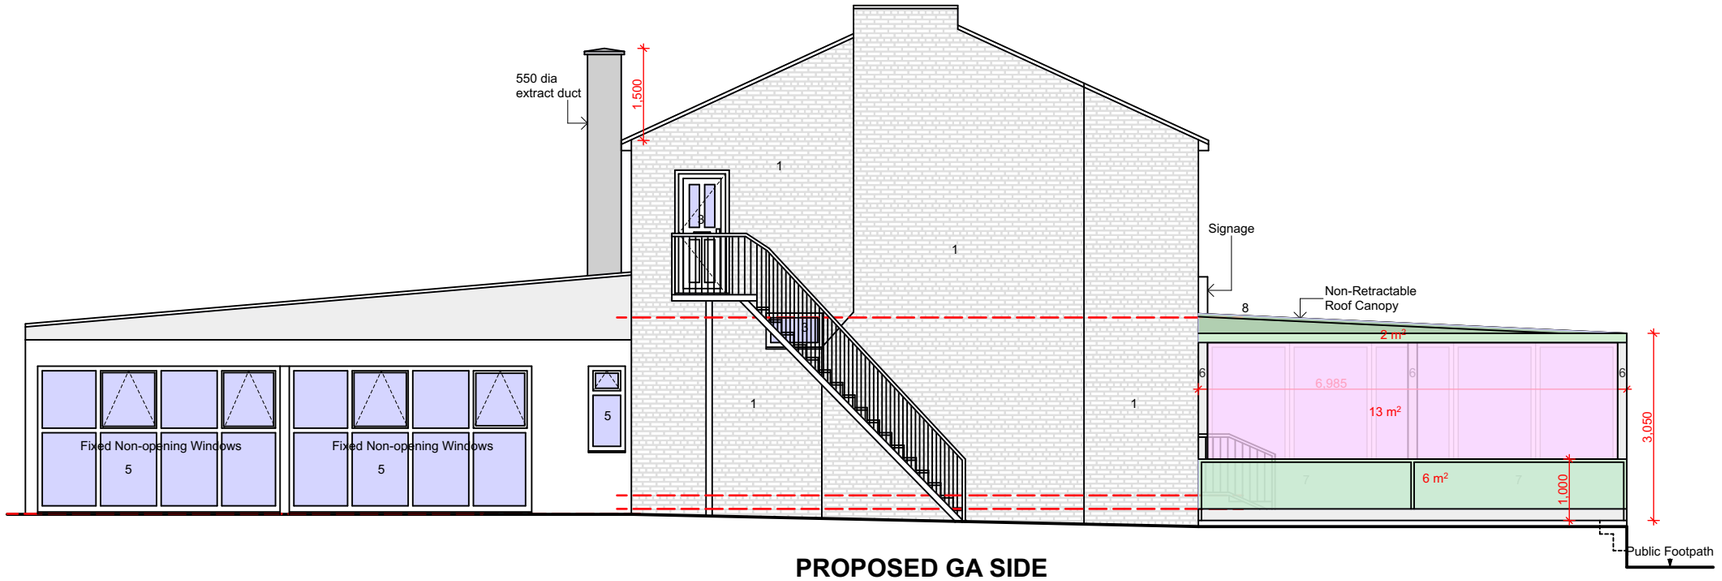


PROPOSED GA SIDE ELEVATION 1

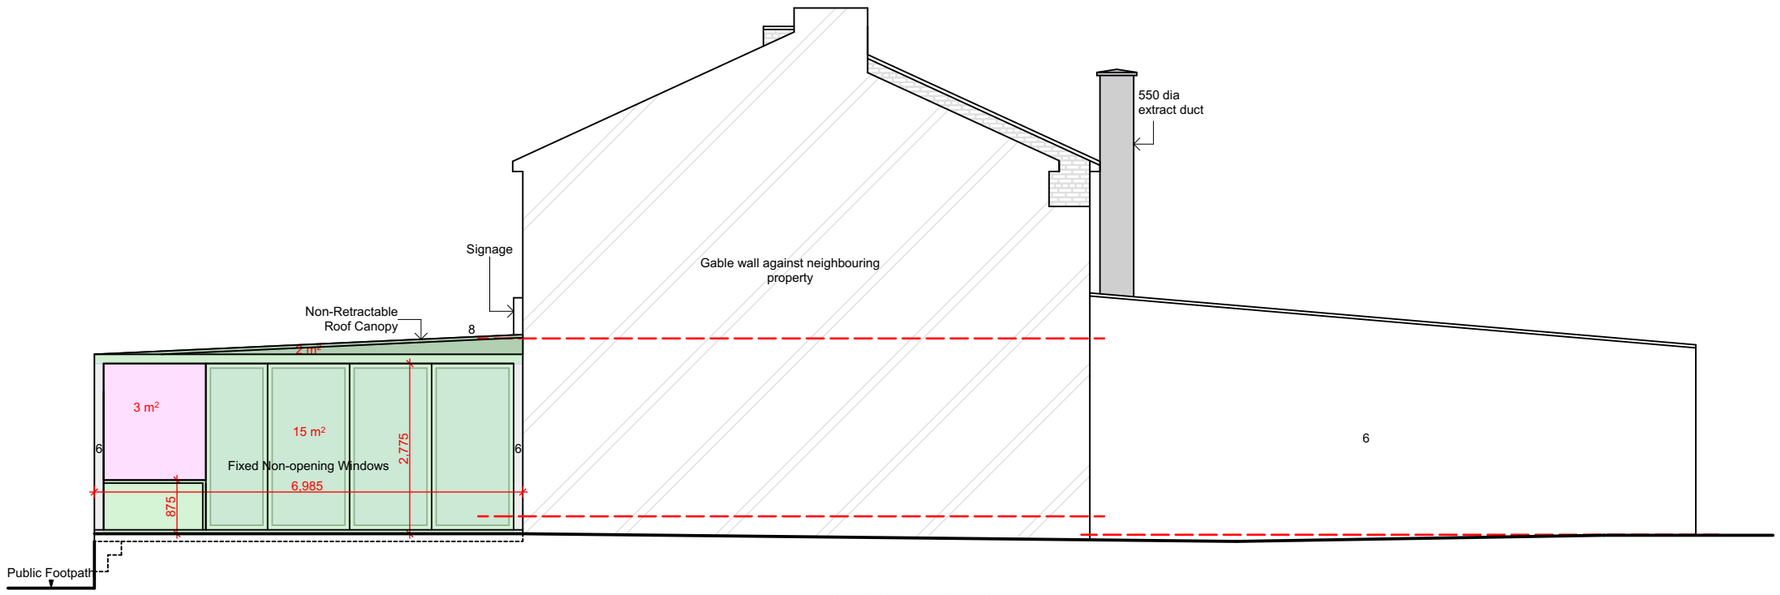

PROPOSED GA SIDE ELEVATION 2

notes

This drawing is subject to a detailed building and site survey, therefore no guarantee of its accuracy can be given.
This drawing has been draughted in accordance with the clients design requirements.
All areas are approximate and are subject to a detailed building and site survey and further design development.
All dimensions should be checked prior to commencement of construction on site. Measurements should not be taken off the drawing.

All dimensions shown are in millimetres (mm).

Text Key

1. Existing facing brickwork
2. Existing slate roof tiles
3. Existing uPVC door/window
4. Existing timber cladding

5. Proposed uPVC door/window
6. Proposed powder coated aluminium frame
7. Proposed glass balustrade
8. Black powder coated profile metal roof

SCALE BAR 1:100

0 1m 2m 3m 4m 5m

PL4	Windows Updated	15.10.26
PL3	Area Updated	13.10.26
PL2	Area Added	12.10.26
PL1	Planning Updated	29.09.26
PL0	Planning Issue	01.06.26

revisions

NADA Architects Ltd
169 Kingsway
Burnage
Manchester
M19 2ND
Mob: 07974 735527
E: ahmed@nadaarchitects.com
W: www.nadaarchitects.com

PLANNING

D - design PL - planning PT - pre-tender
T - tender P - preliminary
C - construction R - record

HIWA ZADA

COMMERCIAL CONVERSION 450 BARLOW MOOR ROAD, CHORLTON, M21 0BQ

PROPOSED GA ELVATIONAS

scale	date	drawn	checked
1:100 @ A3	01.06.26	MH	AC

job no	(category) dwg no	revision
25-1380	(04)002	PL4

Drawing measurements shall not be obtained by scaling. Verify all dims prior to construction. Immediately report any discrepancies on this drawing to Architect. This drawing shall be read in conjunction with associated specifications and related consultant's documents.