

500mm 0mm 500mm 1000mm

Scale 1:20

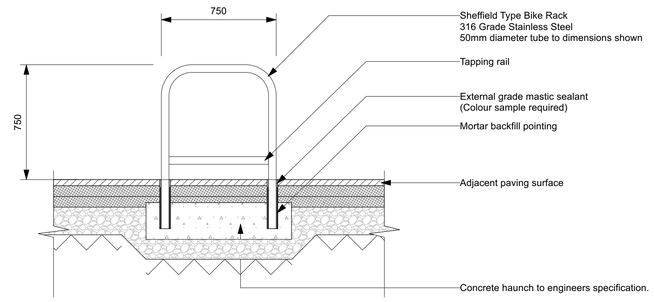

Typical Section Through Sheffield Cycle Stands
Scale: 1:20 at A1

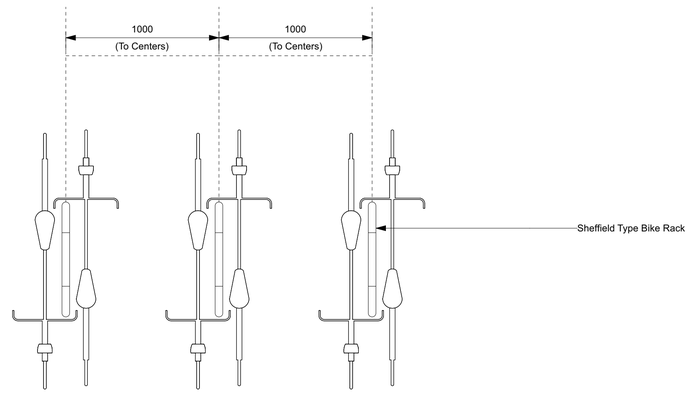

Plan View of Sheffield Cycle Stands
Scale: 1:20 at A1

Existing cycle stand detail geometry retained from client-supplied source drawing.

Notes

Cycle stand positions to be coordinated with the proposed site layout.

3 Nos. SHEFFIELD BIKE STAND
To be stainless steel bicycle stand, 1000mm overall height , height 750mm above ground, 250mm below ground, 50mm diameter.
All to be grade 316 stainless steel with no less er grade of material present.
All dimensions are symmetrical about the cent e line.
Remove all burrs and sharp edges for safe han dling.

Possible Supplier
Marshalls PLC
Landscape House
Lowfield Business Park
Elland
HX5 9HT
Tel: 03339 207532
Email: info@marshalls.co.uk

Refer to NBS clause: Ss_25_16_94_10 Bollard systems

Furniture
All railings, benches, litter bins, bollards, cycle stands and other elements of public realm furniture to be secured by root fixing. Root to be secured into suitably sized hole cored into finished paved surface and filled with grout. Core for root fixing to be through completed and grouted paved surface.

FABRICATION DRAWINGS AND SETTING OUT
Street Furniture Manufacturer to produce fabrication drawings for approval by Employer based upon details and dimensions shown. Fabrication drawings for seat to be produced and supplied to Employer for approval. Initial sample seat to be made available for inspection and comment by Employer in advance of full production and delivery to site.
Location and orientation of all furniture to be marked out on site and confirmed with the Employer prior to installation.

STREET FURNITURE MANUFACTURER
Street Furniture Manufacturer to have demonstrable experience of furniture fabrication and to be approved by Employer.

IMARA 360
DEVELOPMENTS LTD

ARCHITECTURAL
TECHNICAL DETAILS

PROJECT
Ibraheem Mosque
Cycle parking - planning condition details

DRAWING TITLE
Typical Sheffield Cycle Stand Details
Plan and section I 3 no. Sheffield type stands

DRAWING NO.	REVISION	SCALE	DATE
IM360-IB-M-DET-001	P01	1:20 @ A1	30.10.2026

STATUS I PLANNING CONDITION SUBMISSION
Drawn: Imara 360 Checked: For coordination
info@imara360.co.uk I @imara360developments