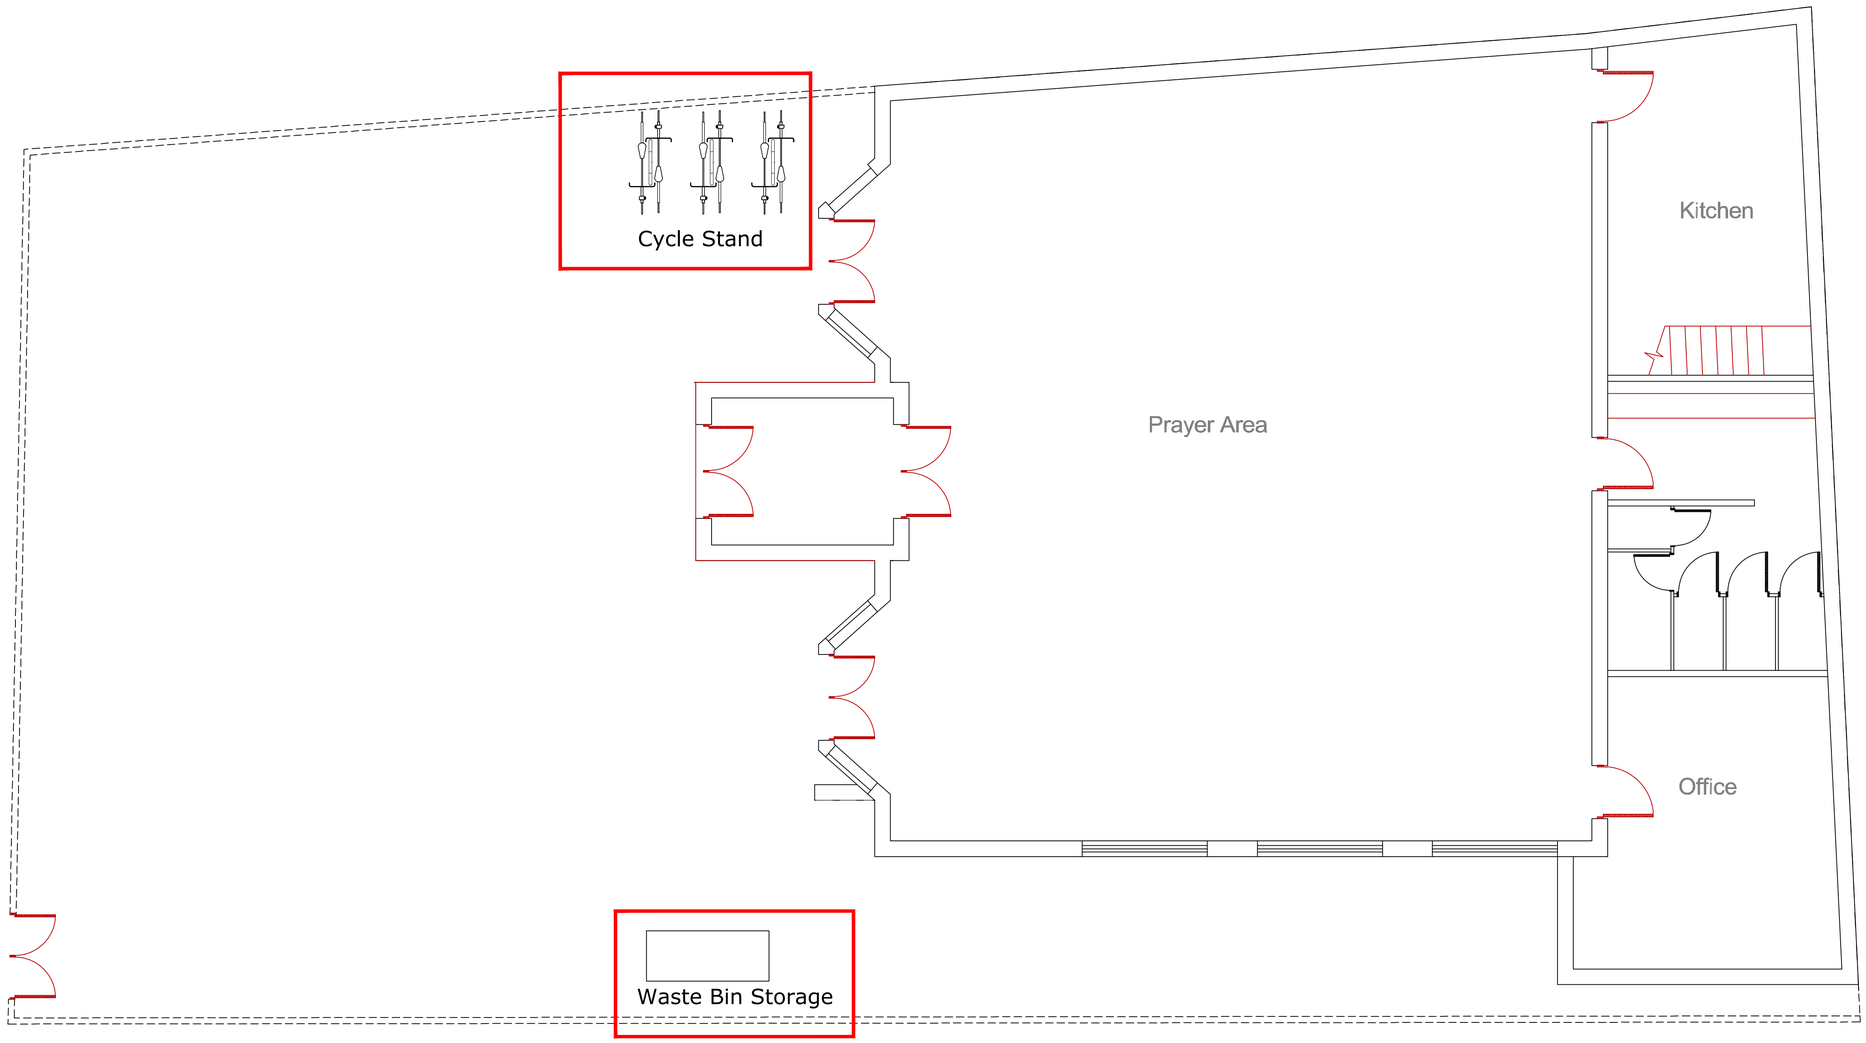


Proposed Cycle and Waste Bin Location Plan

Scale 1:50

A	Initial Issue	##	## ##.##.##

FOR PLANNING

AMENDMENTS	DATE

Imara 360 Developments Ltd

Tel: 07760 311162
E-Mail: info@imara360.co.uk

DRAWN/CHECKED: AP
REVISION: A
DATE: 01/11/2026
SCALE: 1:50,

PROJECT:
37 - 39 Upper Lloyd Street
Manchester
M14 4HY

CLIENT:
MARKAZ IBRAHEEM

JOB TITLE:
Proposed Cycle and Waste Bin Location Plan

JOB No:
IM01-MARKAZ_001

1m SCALE 1:50