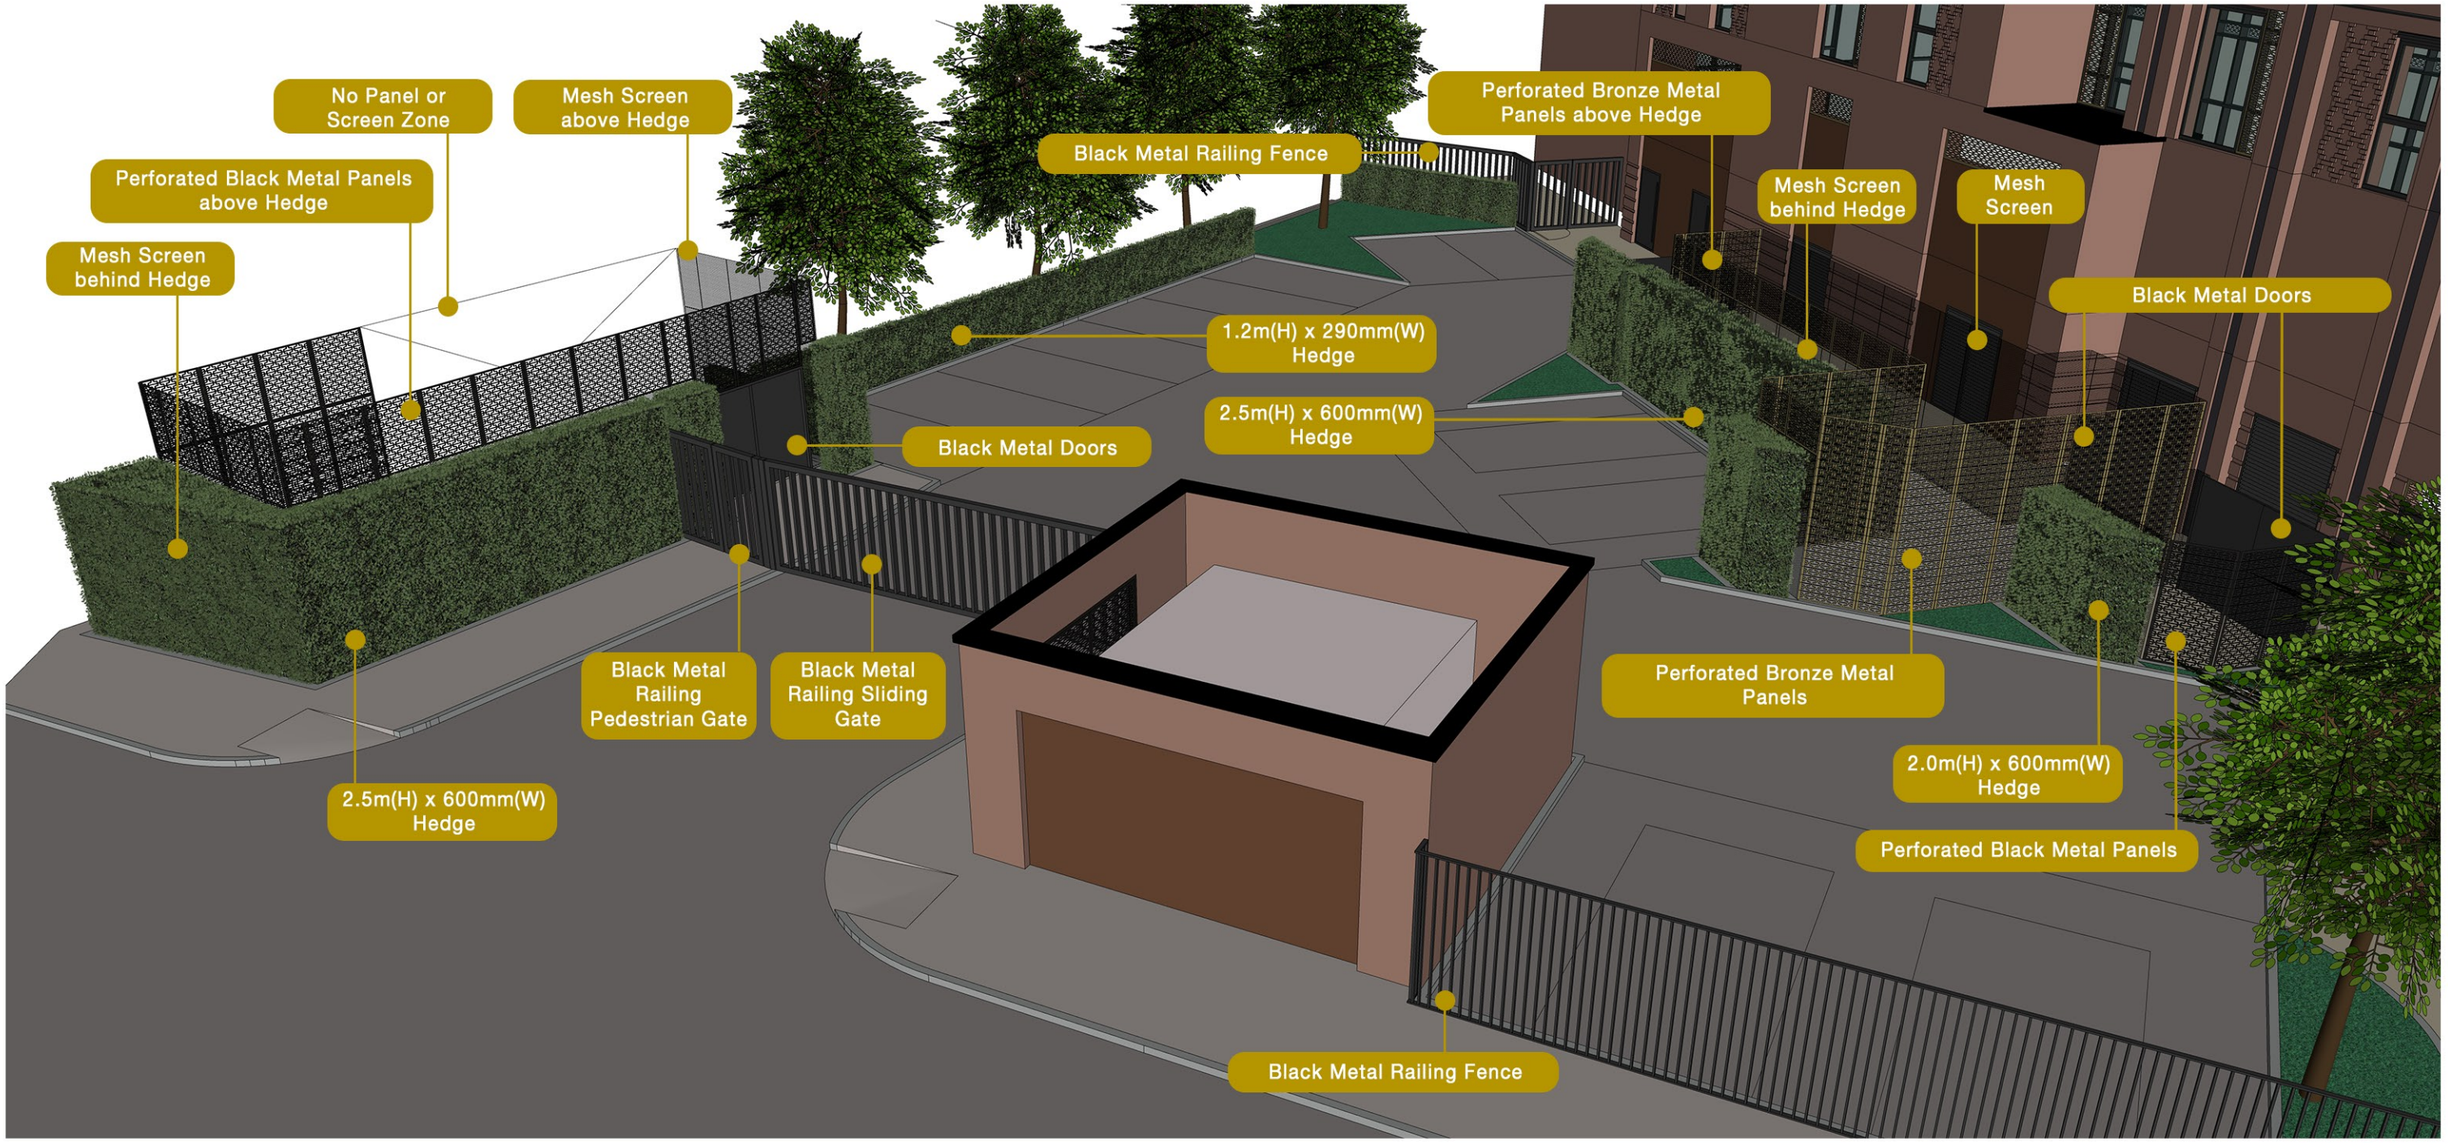


LeachRhodesWalker© Architects
Ground Floor West 50 Dearmans Place Manchester M3 5LH t 0161 833 0211 e info@lrw.co.uk www.lrw.co.uk

8353 CORNBROOK : COMPOUND ENCLOSURE MATERIALS VIEW 3

Scale: **NTS@A3** Auth By: **CJG** Drawn By: **JD** Date: **14.10.26** Dwg No: **8353-LRW-ZZ-ZZ-DR-A-00-037_P05**