
Notes:

This Drawing is the copyright of Paddock Johnson Partnership Limited and may not be used without prior written consent.
Written dimensions to be taken in preference to scaled dimensions.
Due to inaccuracies of scanning, scanned images should not be scaled.

REV:	DATE:	DESCRIPTION:	BY:
A	17.07.26	ASHP's indicated and paving to rear gardens adjusted to suit.	SD

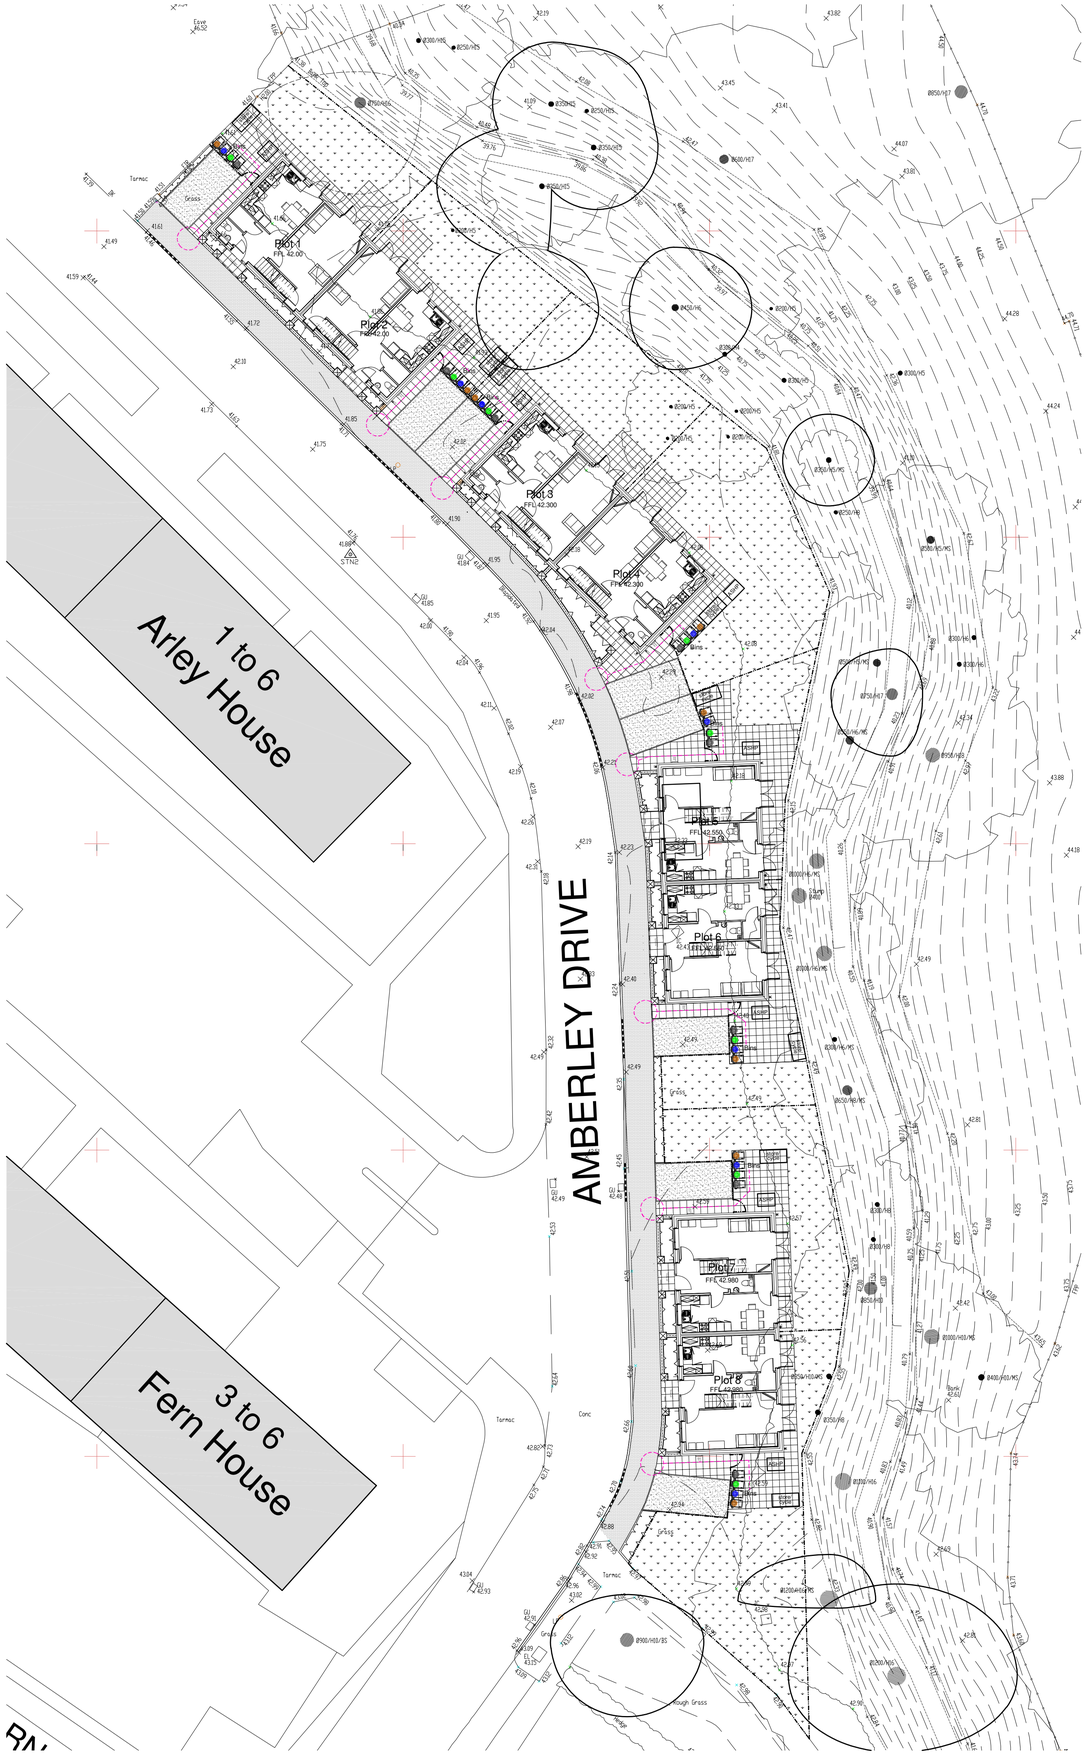

N

0m 20m

- 240L General Refuse
- 240L Food & Garden Waste
- 240L Mixed Pulpables (Paper/Cardboard)
- 240L Co-mingled (Glass/Cans/Plastics)
- Route to Collection Point

© Crown copyright and database rights 2020 OS 1000060149

CLIENT:
Wythenshawe CHG

PROJECT:
New Housing
Amberley Drive
Wythenshawe

DRAWING NUMBER:
18073-PJA-00-XX-DR-A-1002-A

DRAWING TITLE:
Site Layout Plan
Refuse Strategy

STATUS:
Construction

SCALE:	DATE:	BY:	CHECKED:
1:200@A1	11.06.26	SD	SD

PADDOCK JOHNSON

Studio 2, The Lyceum,
Bath Street, Port Sunlight,
Merseyside, CH62 4UJ
0151 643 1234
info@paddockjohnson.com
www.paddockjohnson.com
Paddock Johnson Partnership Limited. Registered in England and Wales. No. 06684275