
COPYRIGHT OF ATELIER MB LTD
DO NOT SCALE FROM THIS DRAWING
DIMENSIONS TO BE CHECKED ON SITE

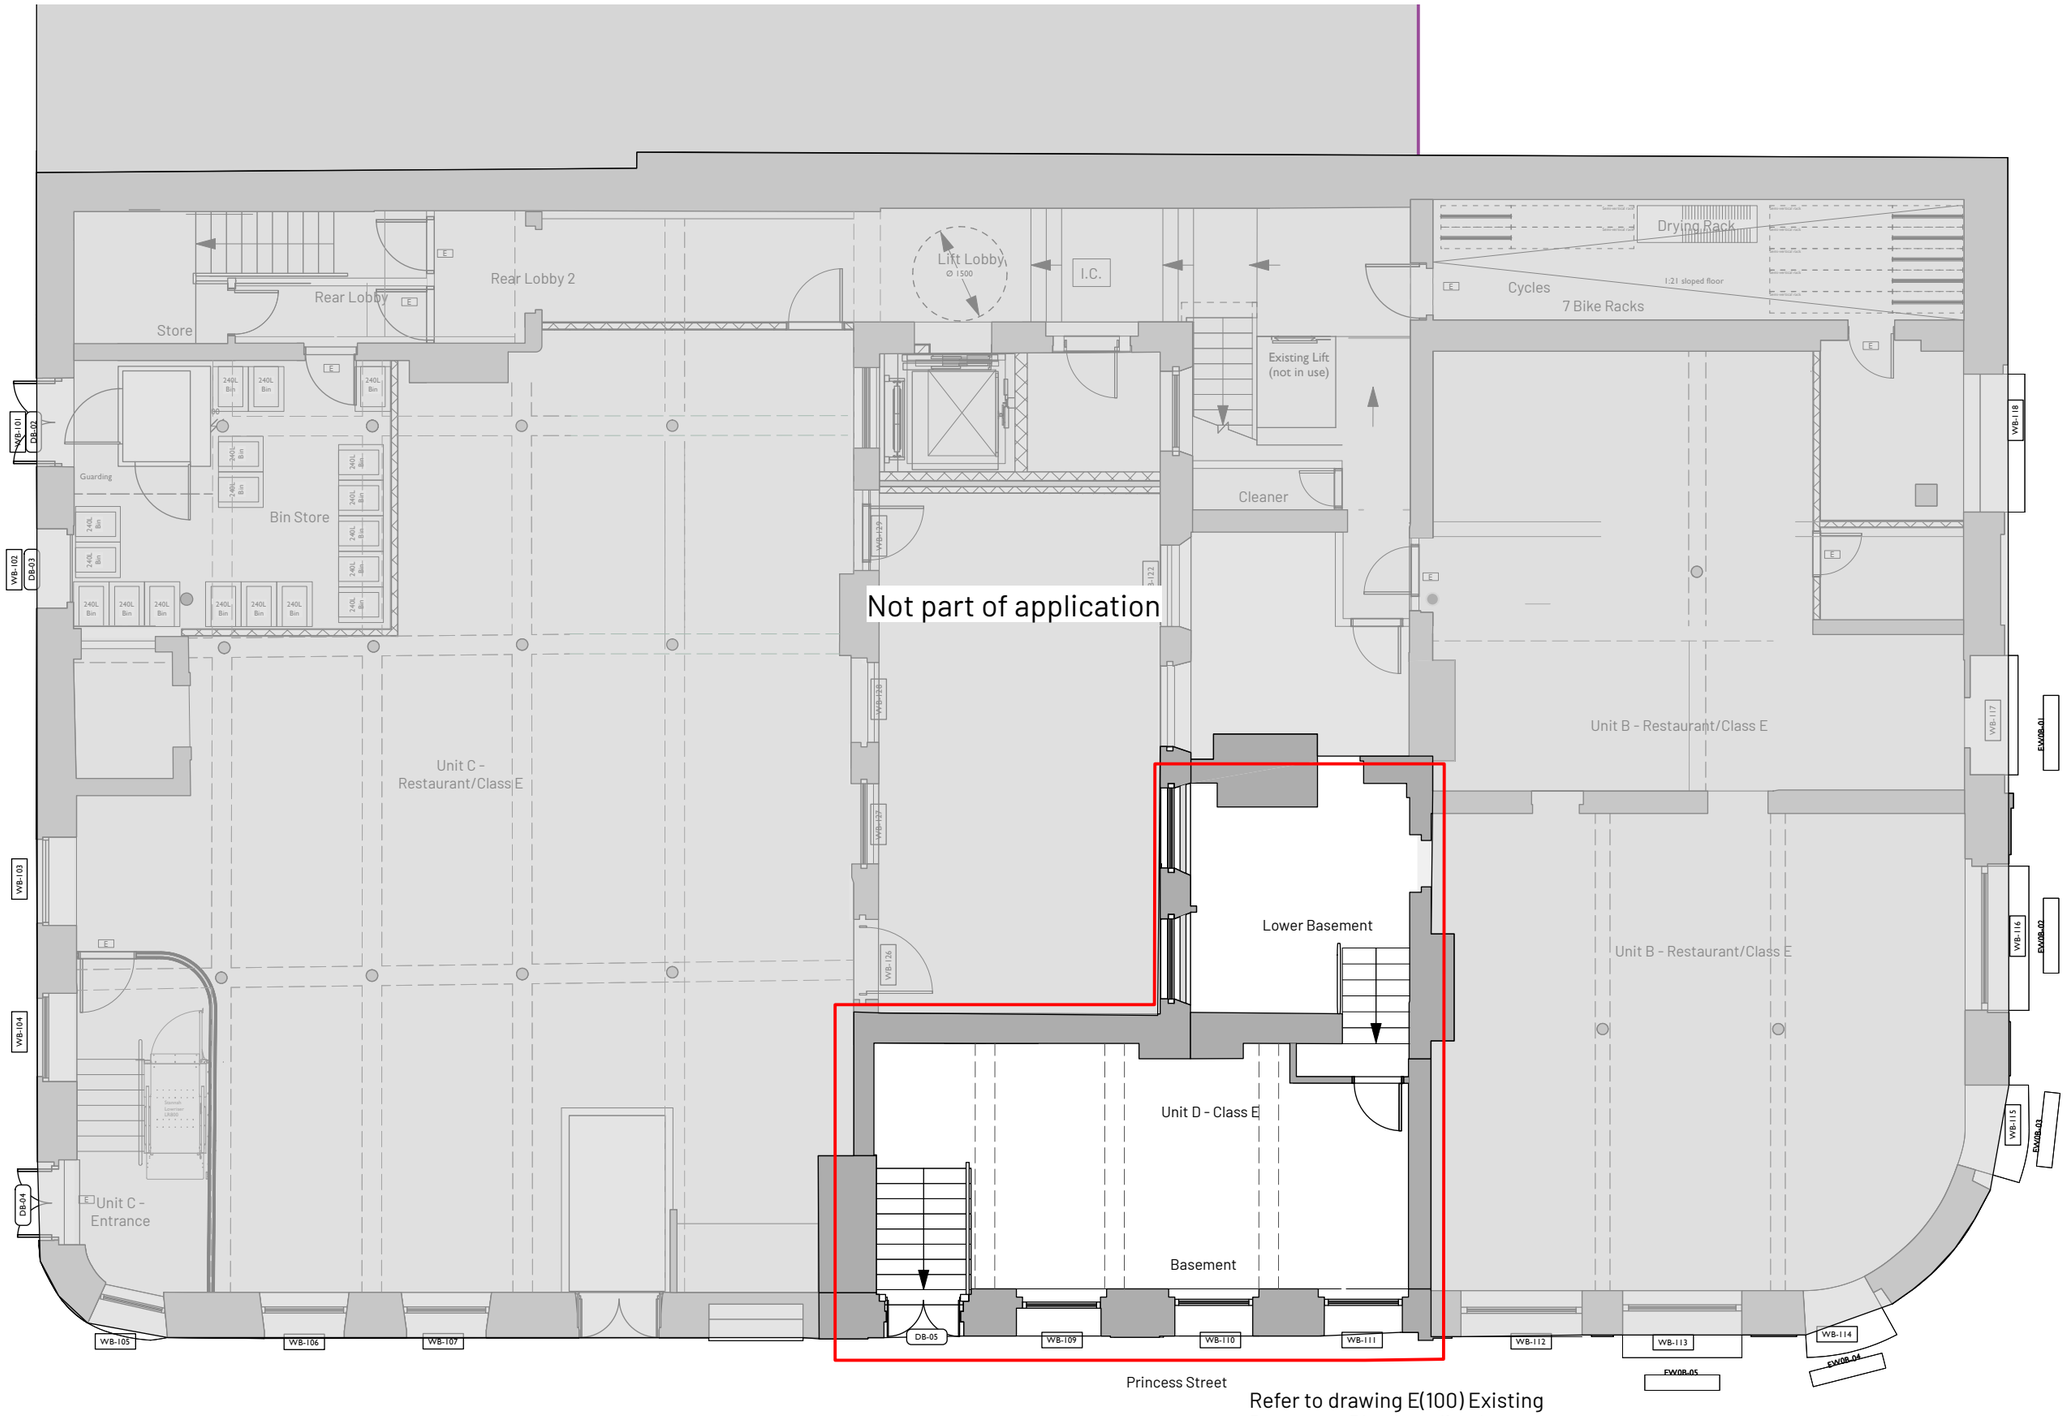

Refer to drawing E(100) Existing Basement Plan Localised

1 Existing Basement Plan
Scale: 1:100

0 1 2 3 4 5m
1:100 @A3

KEY
Existing

REV	NOTE	DRN	CHK

77-79 Mosley St, Manchester

Existing Basement Plan

PROJECT REF.	2161
DRWG NO.	E(110)
REVISION	
SCALE	1:100 @ A3
DATE 1st	Oct 26
DRAWN	GS

SK sketch E existing P proposed T tender C construction F1 final issue

+44 161 236 0051
ARCHITECT@ATELIERMB.CO.UK
ATELIER.MB