

COPYRIGHT OF ATELIER MB LTD
DO NOT SCALE FROM THIS DRAWING
DIMENSIONS TO BE CHECKED ON SITE

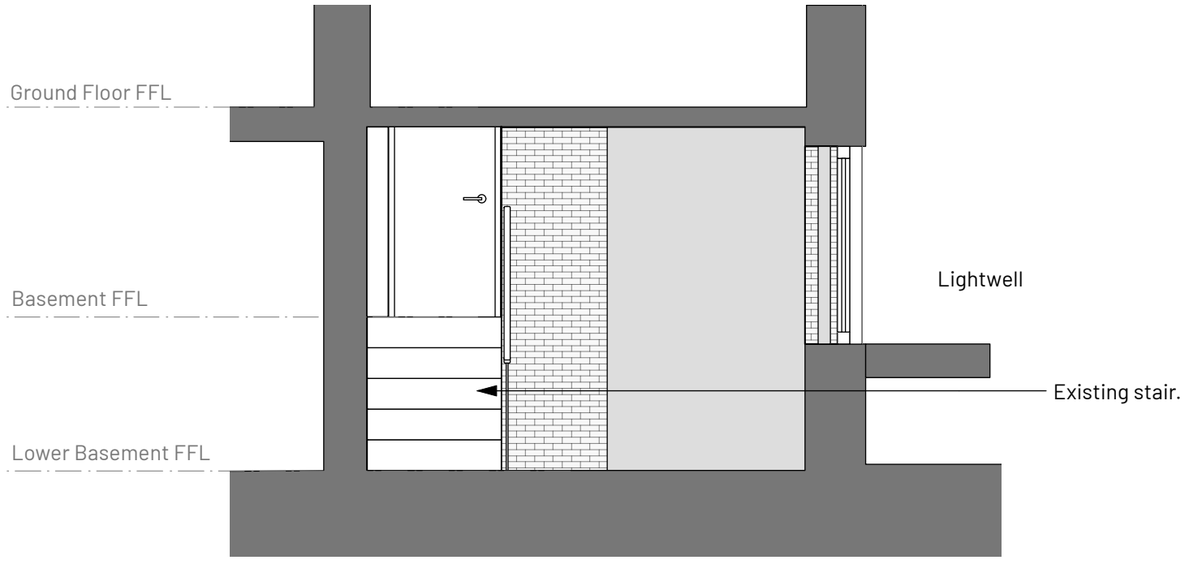


2 Existing Section C-C
Scale: 1:50

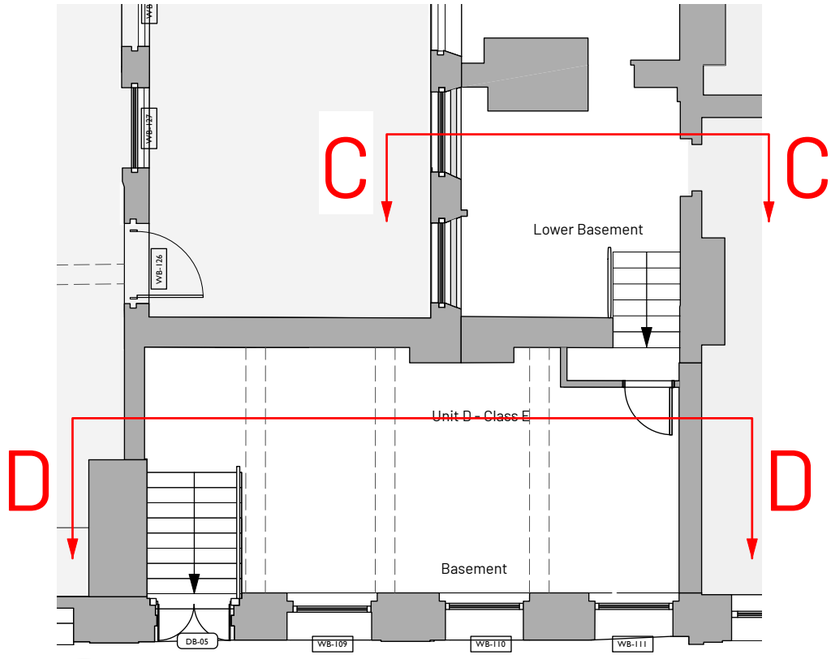

1 Key Plan
Scale: 1:100

KEY
Existing

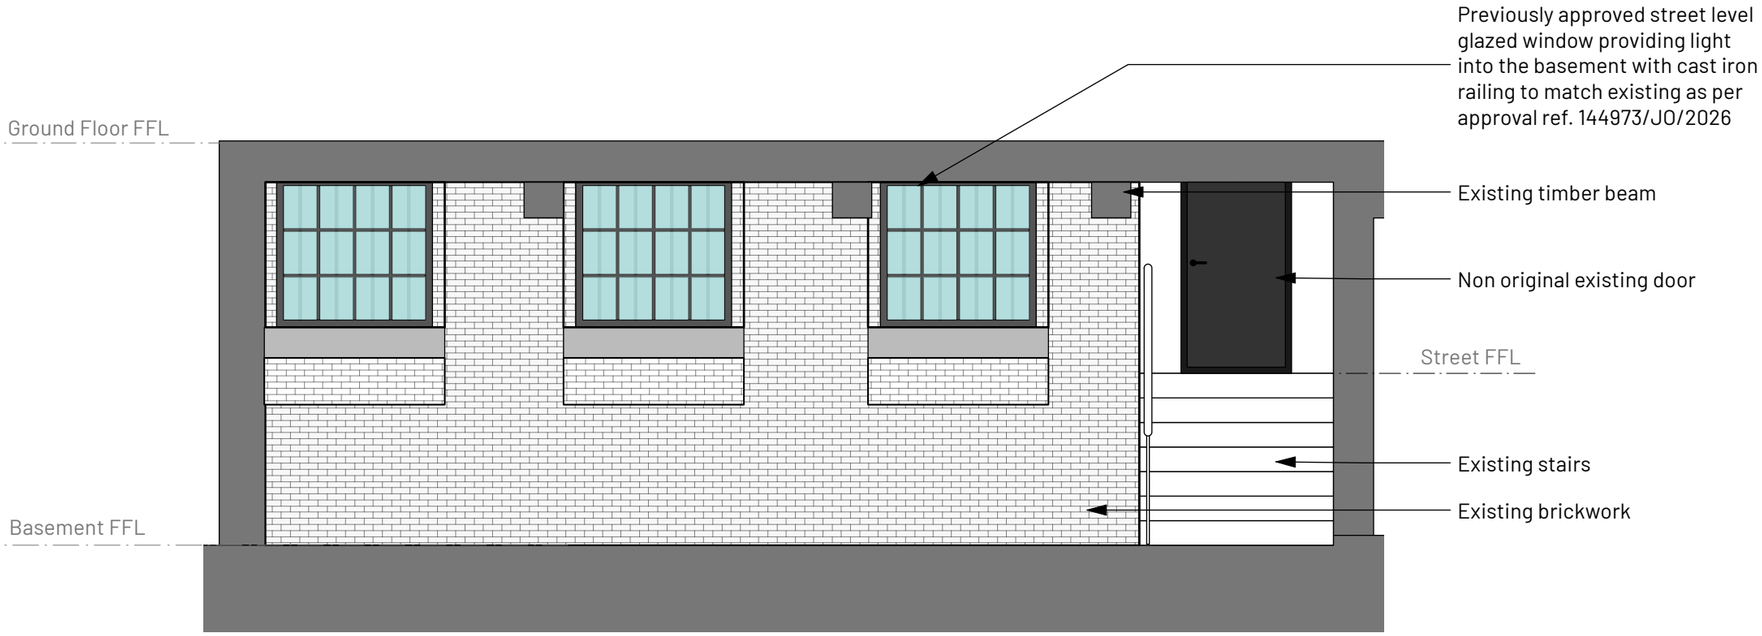

3 Existing Section D-D
Scale: 1:50

0 0.5 1 1.5 2 2.5m
1:50 @A3

REV	NOTE	DRN	CHK

77-79 Mosley St, Manchester

Existing Section CC & DD

PROJECT REF.	2161
DRWG NO.	E(205)
REVISION	
SCALE	1:50 @ A3
DATE 1st	Oct 26
DRAWN	GS

SK sketch E existing P proposed T tender C construction F1 final issue

+44 161 236 0051
ARCHITECT@ATELIERMB.CO.UK
ATELIER.MB