



## Front (North) Elevation
1 : 50



## Side (East) Elevation
1 : 50

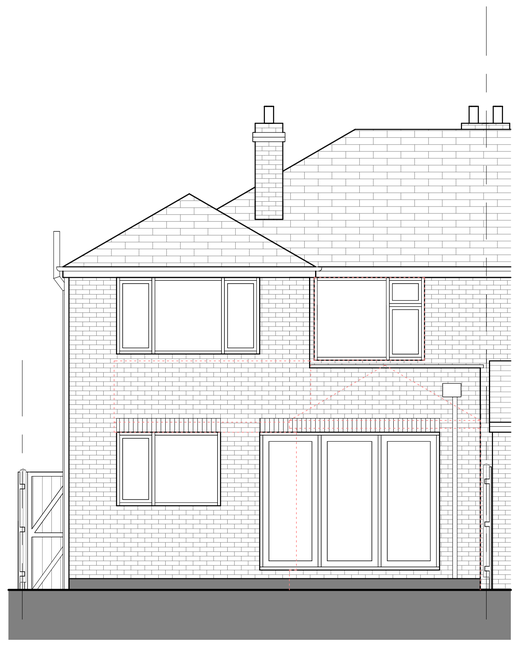

## Rear (South) Elevation
1 : 50



## Side (West) Elevation
1 : 50

Metres 1 2 3 4 5

**NOTES**

The Contractor is to check all dimensions and site conditions before commencing.
Do not scale from this drawing.
This drawing remains the copyright of WHYL Architecture.

KEYPLAN

**MATERIALS KEY**

**Wall**
Facing brickwork.

**Roof**
Tiles, colour to match existing.
Membrane, colour grey.

Rooflight
DGU aluminium, frame colour black.

**Windows**
uPVC, frame colour white.

**Doors**
uPVC, frame colour white.
DGU aluminium, frame colour black.

**Rainwater goods**
uPVC, colour black.

| Rev | Description | By | Date |
|---|---|---|---|
| C | Planning issue | WL | 03.11.26 |
| B | Updated in line with client comments | WL | 17.10.26 |
| A | First issue | WL | 16.05.26 |

Client: Mr & Mrs Dew

Project: 18 Craigweil Avenue, Didsbury

Drawing: Proposed Elevations

Drg. No.: 18CA - 125 | Rev: C

Date: 09.05.2026 | Scale: 1 : 50 | @ A1

Drawn: Author | Approved: Approver

Status: Concept

**WHYL** ARCHITECTURE
T: 07894 348777
whylarchitecture@hotmail.co.uk