

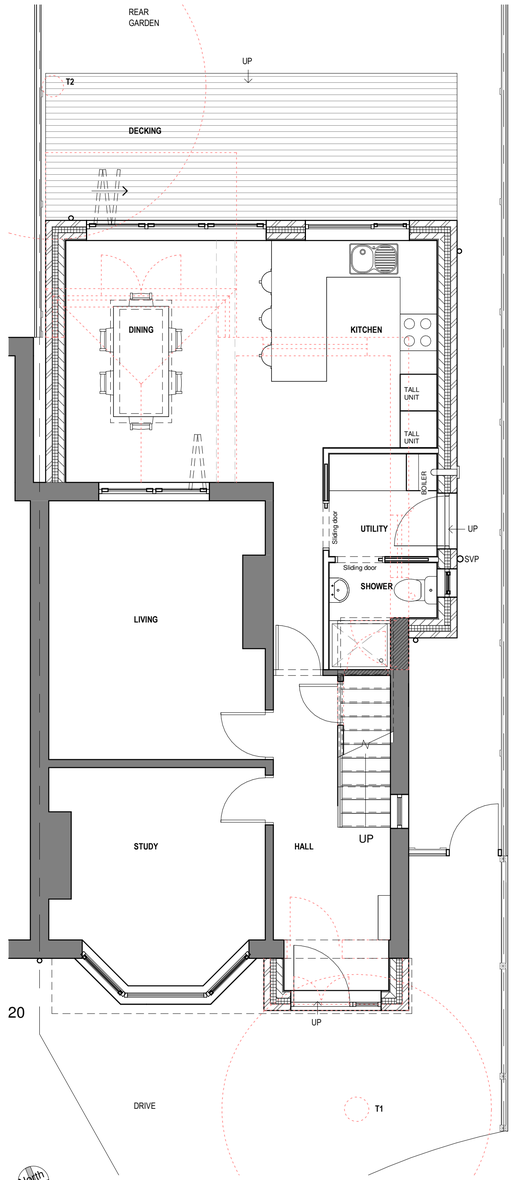


Ground Floor Plan
1 : 50

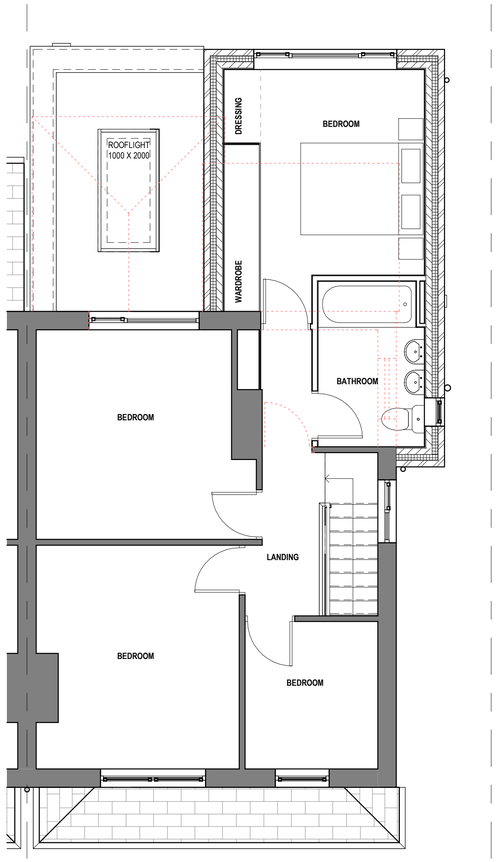


First Floor Plan
1 : 50

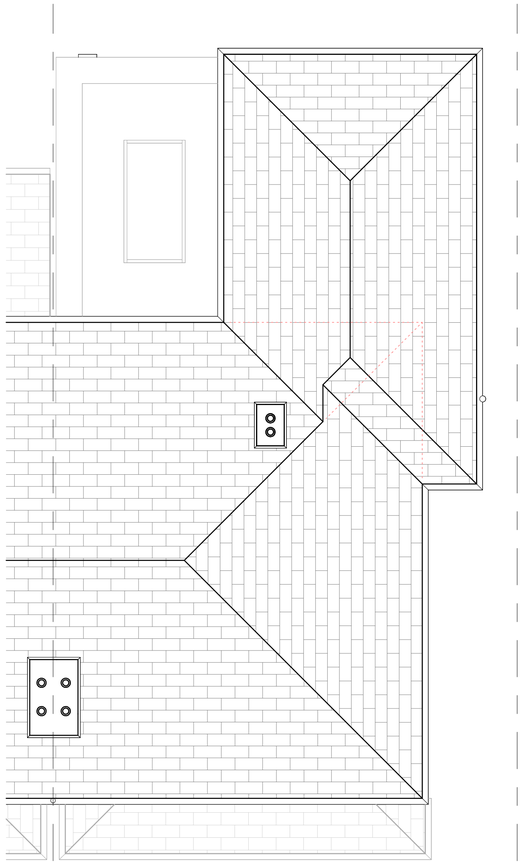

Metres 1 2 3 4 5

Roof Plan
1 : 50

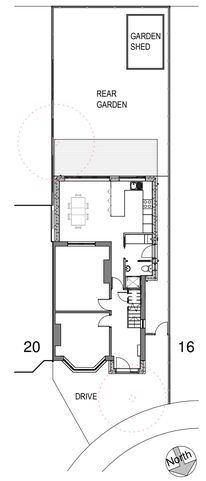

Site Plan - Existing
1 : 200

NOTES

The Contractor is to check all dimensions and site conditions before commencing.
Do not scale from this drawing.
This drawing remains the copyright of WHYL Architecture.

KEYPLAN

Rev	Description	By	Date
C	Planning issue	WL	03.11.26
B	Updated in line with client comments	WL	17.10.26
A	First issue	WL	16.05.26

Client: Mr & Mrs Dew

Project: 18 Craigweil Avenue, Didsbury

Drawing: Proposed Plans

Dwg No.: 18CA - 120 | Rev: C

Date: 09.05.2026 | Scale: As indicated | @ A1

Drawn: Author | Approved: Approver

Status: Concept

WHYL ARCHITECTURE
T: 07894 348777
whylarchitecture@hotmail.co.uk