




Site Location Plan
1 : 1250

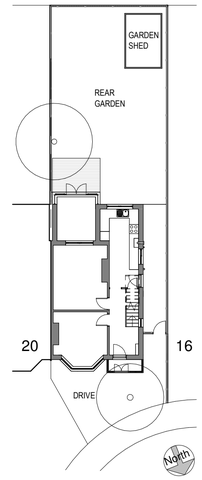


Site Plan - Existing
1 : 200

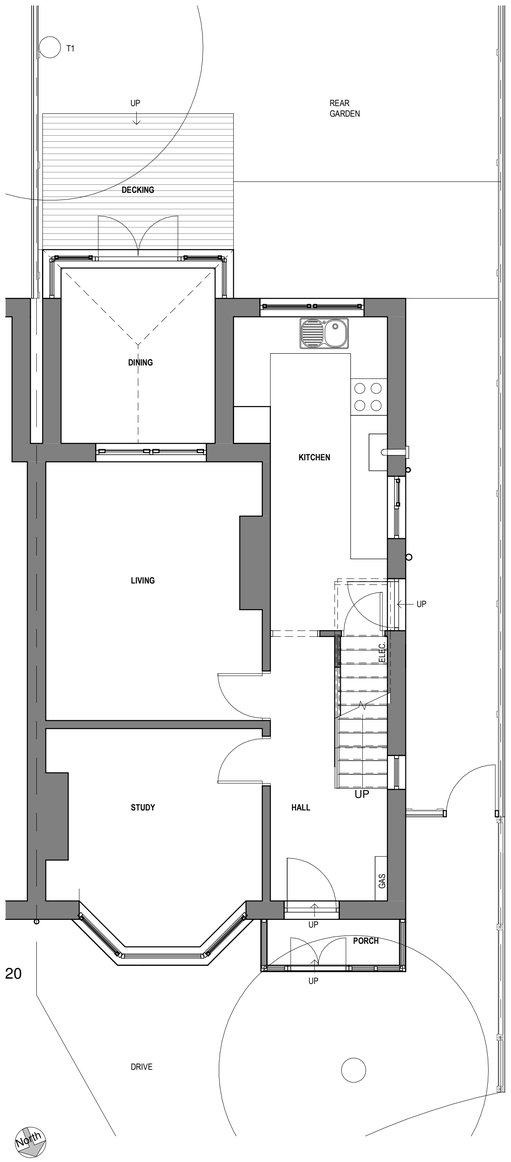

Ground Floor Plan
1 : 50

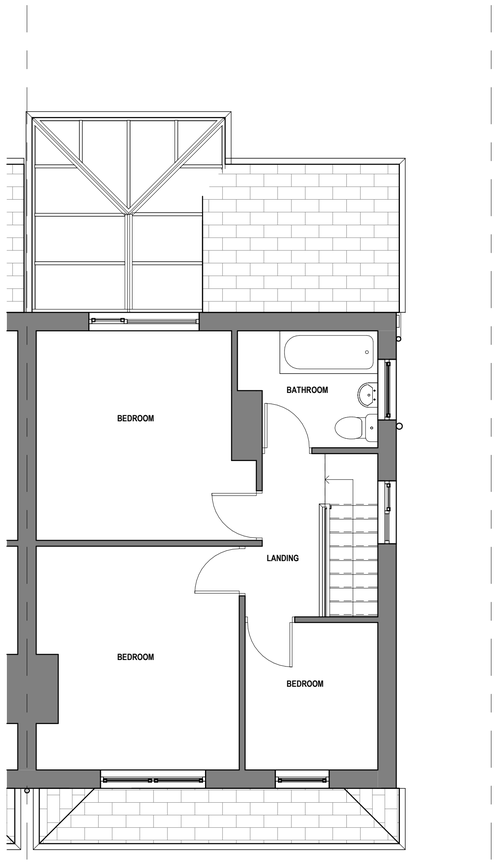

First Floor Plan
1 : 50

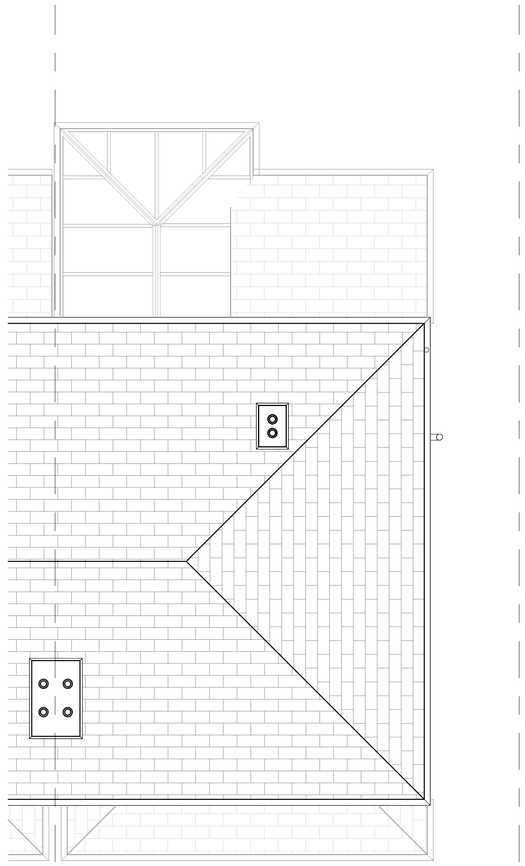

Roof Plan
1 : 50

NOTES

The Contractor is to check all dimensions and site conditions before commencing.
Do not scale from this drawing.
This drawing remains the copyright of WHYL Architecture.

KEYPLAN

Rev	Description	By	Date
B	Planning issue	WL	03.11.26
A	First issue	WL	16.05.26

Client: Mr & Mrs Dew

Project: 18 Craigweil Avenue, Didsbury

Drawing: Existing Plans

Drg. No.: 18CA - 110 Rev: B

Date: 09.05.2026 Scale: As indicated @ A1

Drawn: Author Approved: Approver

Status: Concept

WHYL ARCHITECTURE
T: 07894 348777
whylarchitecture@hotmail.co.uk