
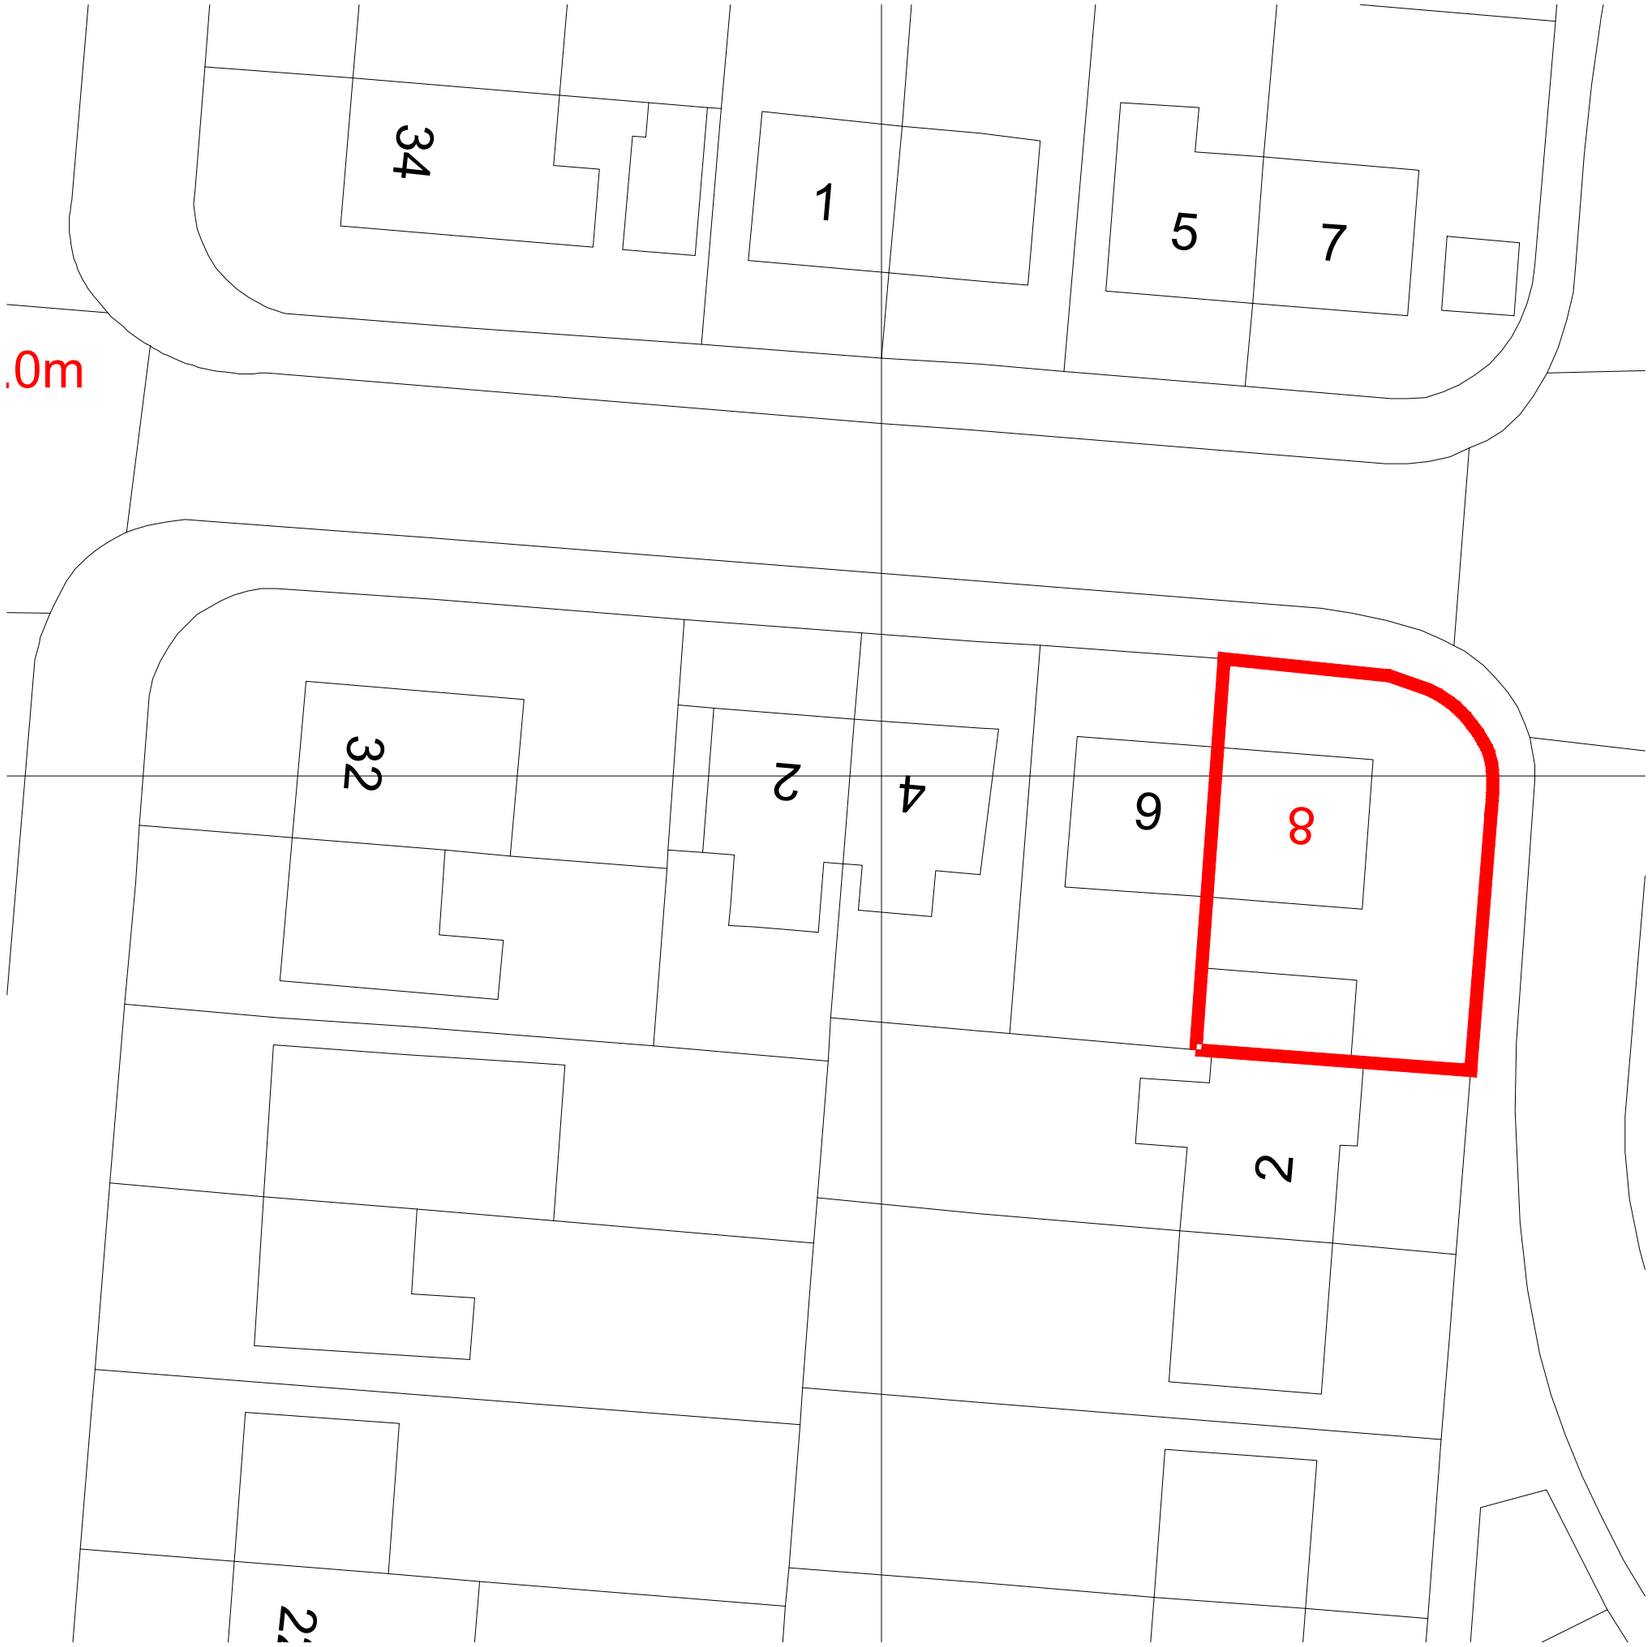


SITE LOCATION PLAN
1:250@A3

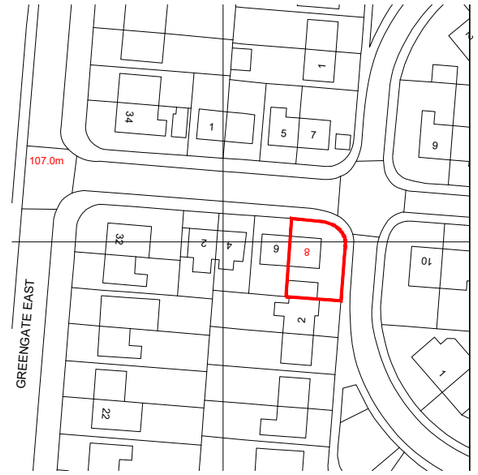

SITE LOCATION PLAN
1:1250@A3

N

GENERAL NOTES

- Figured dimensions to be followed in preference to scale
- All dimensions shall be verified by the Contractor(s) on site prior to work commencing and relevant orders being placed.
- Any discrepencies to be brought to the attention of the Contract Administrator for instructions prior to proceeding.
- This drawing is the copyright of the Architect

PURPOSE OF ISSUE: PLANNING

ARA / ARCHITECTURAL DRAWINGS

PROJECT NAME :
8 Middlegate, Manchester M40 0JP, UK

CLIENT :
BONITA SANTOS

DRAWING TITLE :
SITE PLAN

ARA architect

DRAWING NUMBER

REVISION
00

STATUS / PURPOSE
PLANNING

SCALE:
1:1250@A3

00 20 40
Meters

DRAWN :
FZ

CHECKED :
FA

DATE:
NOV 2026

REVISION HISTORY [Rev] [Date] [Description] [By]