
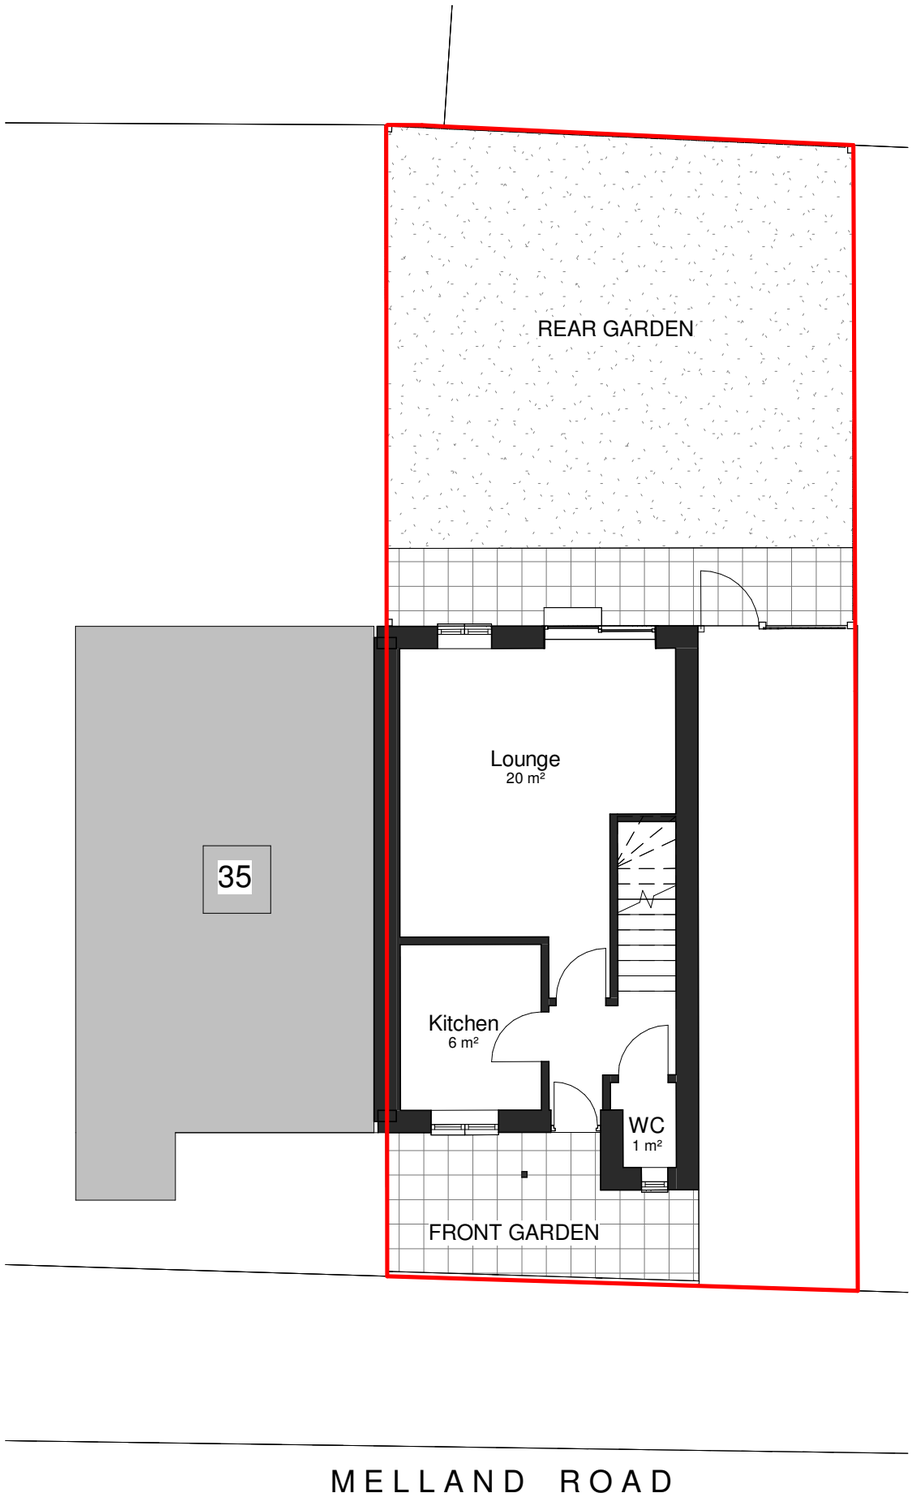


1 Existing Ground Floor Plan

1 : 100

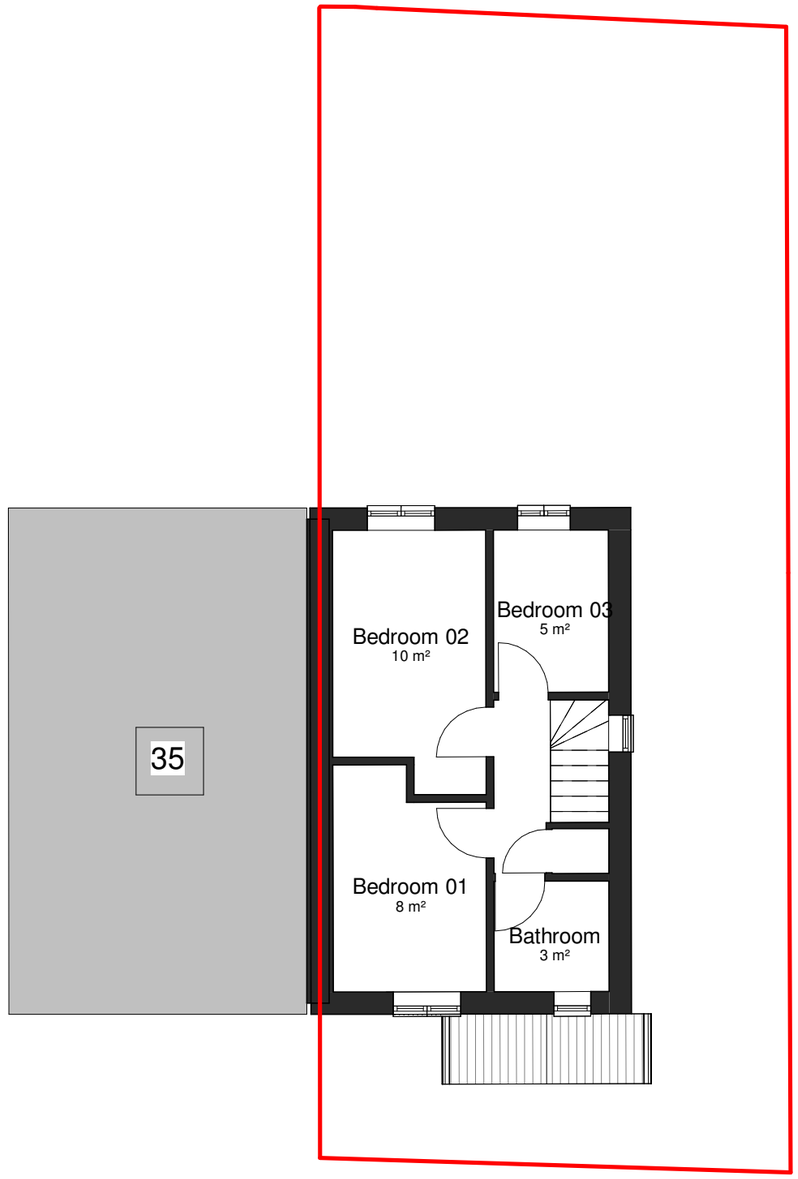

2 Existing First Floor Plan

1 : 100

0 1 2 3 4m

1:100

General Notes

The Architect shall have no responsibility for any use made of this document other than for that which it was prepared and issued.

All dimensions should be checked on site. Do not scale from this drawing

To be read in conjunction with all other Consultant's drawings.

The Architect to be immediately notified of any discrepancies.

Copyright on this drawing retained by the Architect.

LEGEND

Site Boundary

No.	Date	Dwn	App	Revision or reason for issue
P1	06/11/2026	SA	SH	Initial Issue

Client

createitstudios ...leave an impression

Create It Studios (NW) Ltd
3 Stevenson Square,
Manchester
M1 1DN

info@createitstudios.co.uk

Project Title

37 Melland Road, Manchester M18 7QA

Scale / North Point

1 : 100

Drawing Title

Existing Floor Plans

Drawing Number

A1674(01)AP002

Revision

P1

Drawing Status

Preliminary