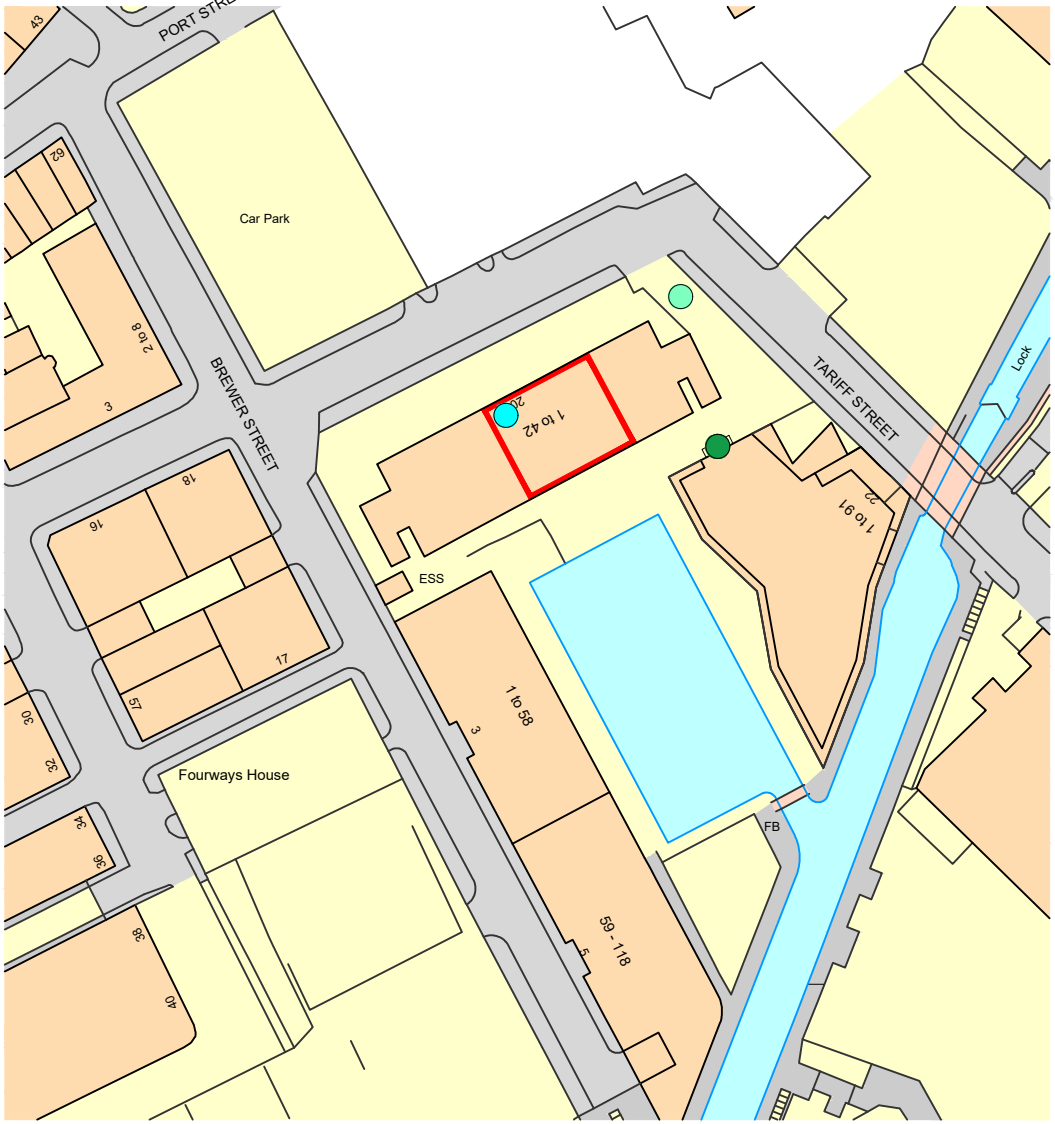


Ordnance Survey, (c) Crown Copyright 2026. All rights reserved. Licence number 100022432

COLLECTION POINT:

ENTRANCE TO JACKSONS WAREHOUSE PROVIDING TEMPORARY OFF-STREET PARKING FOR WASTE COLLECTION VEHICLES.

INTERNAL STORAGE POINT:

ENCLOSED SERVICE ROOM WITHIN THE PROPERTY USED FOR THE TEMPORARY STORAGE OF SEPARATE RESIDUAL WASTE AND DRY MIXED RECYCLING CONTAINERS.

EXTERNAL STORAGE POINT:

LANDLORDS DESIGNATED POSITION FOR THE STORAGE OF 1100L EUROBIN WASTE CONTAINERS PRIOR TO COLLECTION.

NOTES:

This drawing is Copyright of Anderton Gables

No scaling, dimensions, areas, etc. other then those figured or where for planning purposes are to be taken from this drawing. All dimensions to be checked on site by the contractor and such dimensions are their responsibility

This drawing is for use at the named location and for the stated purpose only and as such should not be used at any other location or for any other purposes

All work must comply with relevant British Standards and Building Regulation requirements

Any drawing errors and/or omissions are to be reported to the Designer

This drawing is to be read in conjunction with any other Designers or other Consultants information

Anderton Gables
RICS
PRESTON | 01772 562800
Thomas Carter House, 1&2 Cross Street, Preston, Lancashire, PR1 3LT
MANCHESTER | 0161 696 3119
Canada House, Suite G, Chepstow Street, Manchester, M1 5FW
LIVERPOOL | 0151 832 3850
Avenue HQ, Floor 2, 4 St. Pauls Square, Liverpool, L3 9SJ
W andertongables.co.uk
E info@andertongables.co.uk

Rev	Description	By	Date
A	WASTE COLLECTION ARRANGEMENTS UPDATED	AW	18.09.26

Project Location:

20 TARIFF ST,
MANCHESTER
M1 2FJ

Drawing Title:

WASTE COLLECTION PLAN

Drawing Status: PLANNING PERMISSION

Scale:	Size:	Date:	Drawn By:	Chkd By:
1:1250	A4	06/26	RA	AW

Job No:	Dwg No:	Revision:
AG26/0115	05	A

0 10m 25m 50m 100m 150m

SCALE 1:1250

N W E S