

PURPOSE OF ISSUE	PLANNING

Do not scale from this drawing. All information should be checked by the contractor on site before commencing work. Any discrepreneies should be reported to the architect immediately. All rights are reserved and are not transferable. Unauthorised reproductions of this drawing are not permitted.

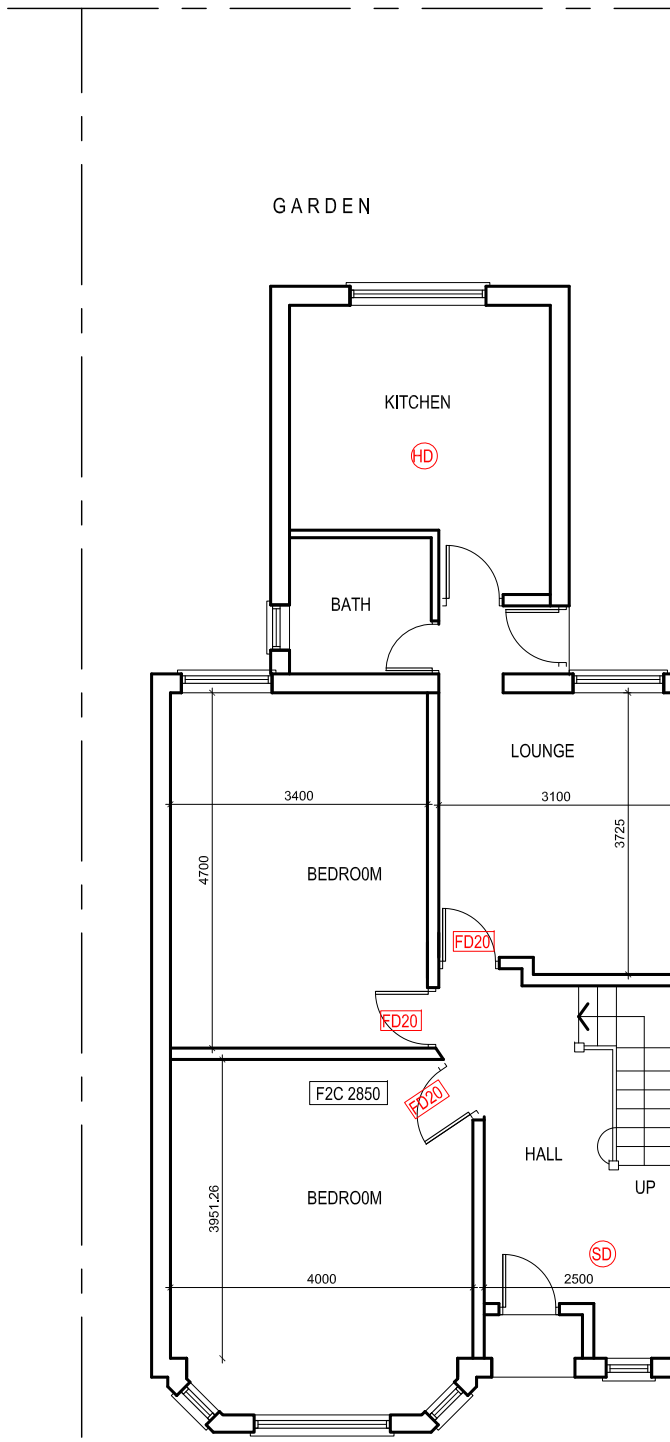

EXISTING GROUND FLOOR PLAN

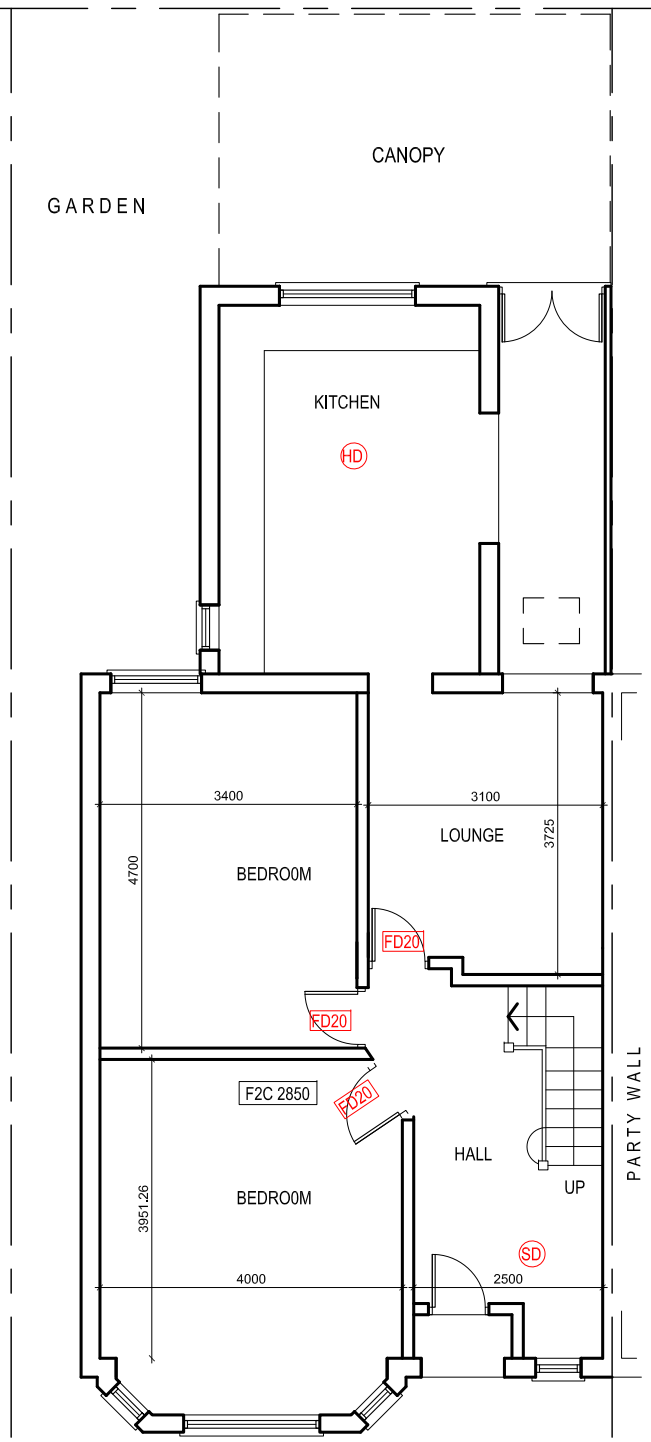

PROPOSED GROUND FLOOR PLAN

PROJECT
43 Kensington Avenue, Rusholme

CLIENT
-

DRAWING TITLE
Floor Plan

JOB No
-

DRAWING No
NA-P01

SCALE
1:100@A3

DATE
Nov. 2026

REVISION
-

t: 0782 895 3405
e: nadesignandbuilds@gmail.com

na design