
SHIP CANAL HOUSE | MANCHESTER

6TH FLOOR | EXISTING CEILING LAYOUT

This drawing is the property of Bluesky Design Interiors Limited and must not be copied or otherwise reproduced. All dimensions must be checked on site before commencing work. This drawing was produced using AutoCAD 2025.

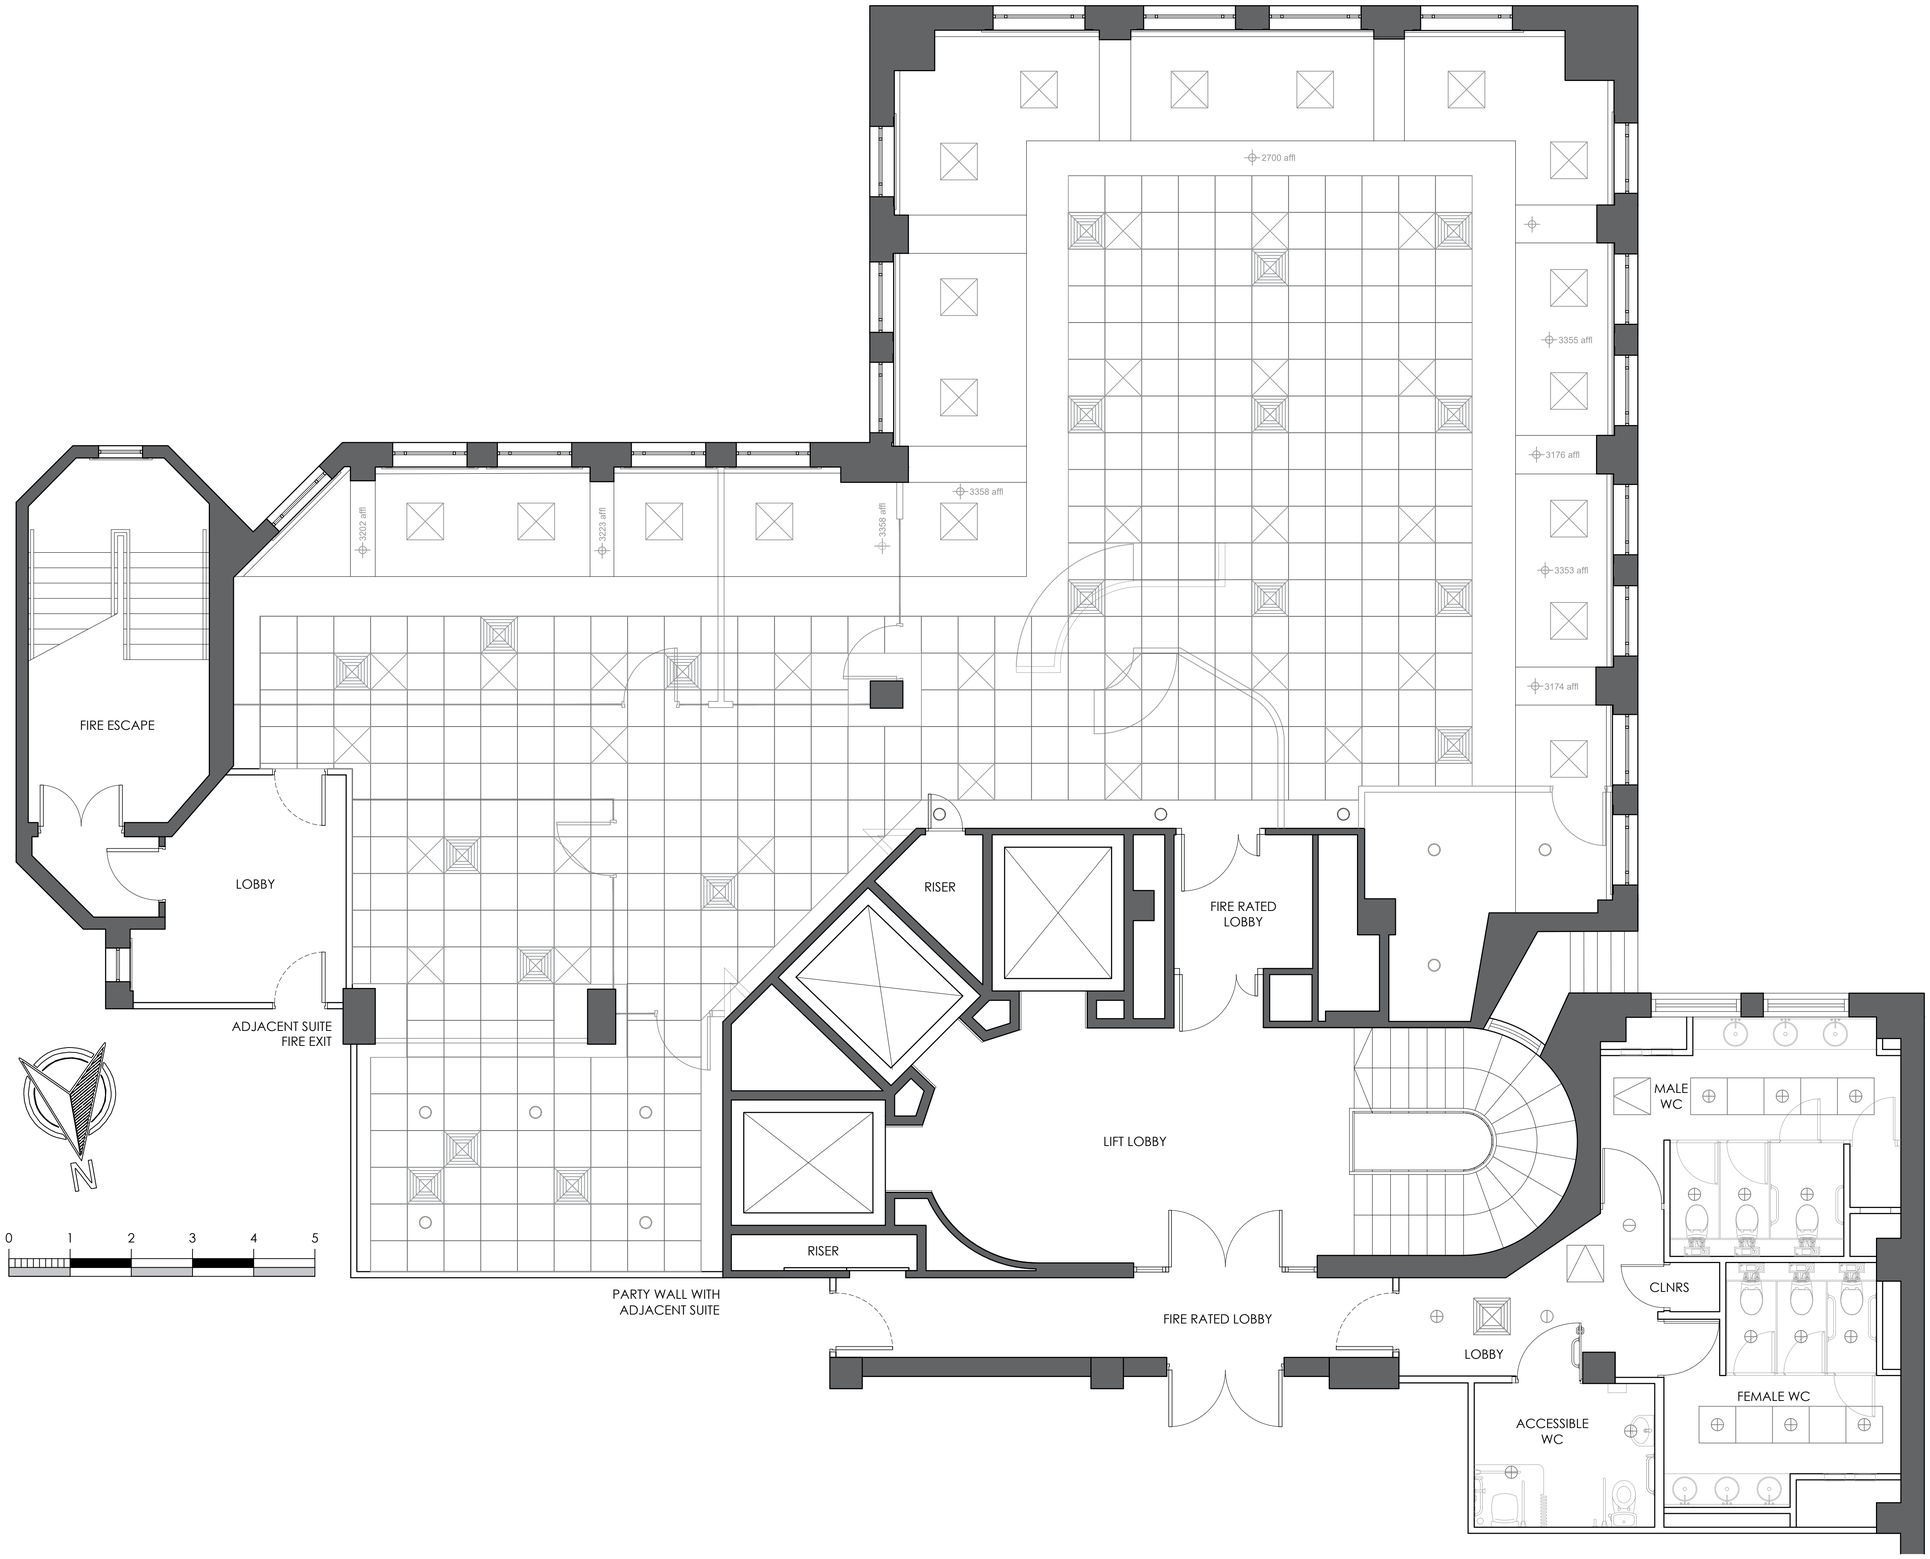

EXISTING CEILINGS KEY

- 600x600mm Light fitting in suspended ceiling
- 600x600mm Light fitting in plasterboard bulkhead
- Existing spotlight and ceiling height
- 600x600mm AC Grille
- 600x600mm Suspended ceiling grid and tiles within plasterboard margin
- Existing plasterboard MF / beam detail

C	23.10.2026	Heritage issue	HEK
B	20.10.2026	Revised to suit site survey	HEK
A	30.09.2026	Issue for comment	HEK
~	12.05.2026	First Issue	CH

Client	**GROSVENOR**
Project	**PLUG & PLAY SPACE**
Address	**SHIP CANAL HOUSE, MANCHESTER**
Drawing Title	**6TH FLOOR - EXISTING CEILING LAYOUT**

Date **30.04.2026** Scale **1:50@A1** By **CH**

Drawing No **1454-06-EX-CL-01 C**

Status **HERITAGE**

bluesky Design
INTERIORS LIMITED

Studio 1 | 169 High Street
Boston Spa | Leeds | LS23 6BH
01937 845 399
www.blueskydesigninteriors.co.uk