SHIP CANAL HOUSE | MANCHESTER

6TH FLOOR | COORDINATED M&E LAYOUT


This drawing is the property of Bluesky Design Interiors Limited and must not be copied or otherwise reproduced. All dimensions must be checked on site before commencing work. This drawing was produced using AutoCAD 2025.

TO BE READ IN CONJUNCTION WITH:

1454-06-CL-01 CEILINGS & FEATURE LIGHTING LAYOUT

Q7967-PPS-XX-06-DR-M-5702 PULSE PROPOSED HVAC LAYOUT

0 1 2 3 4 5

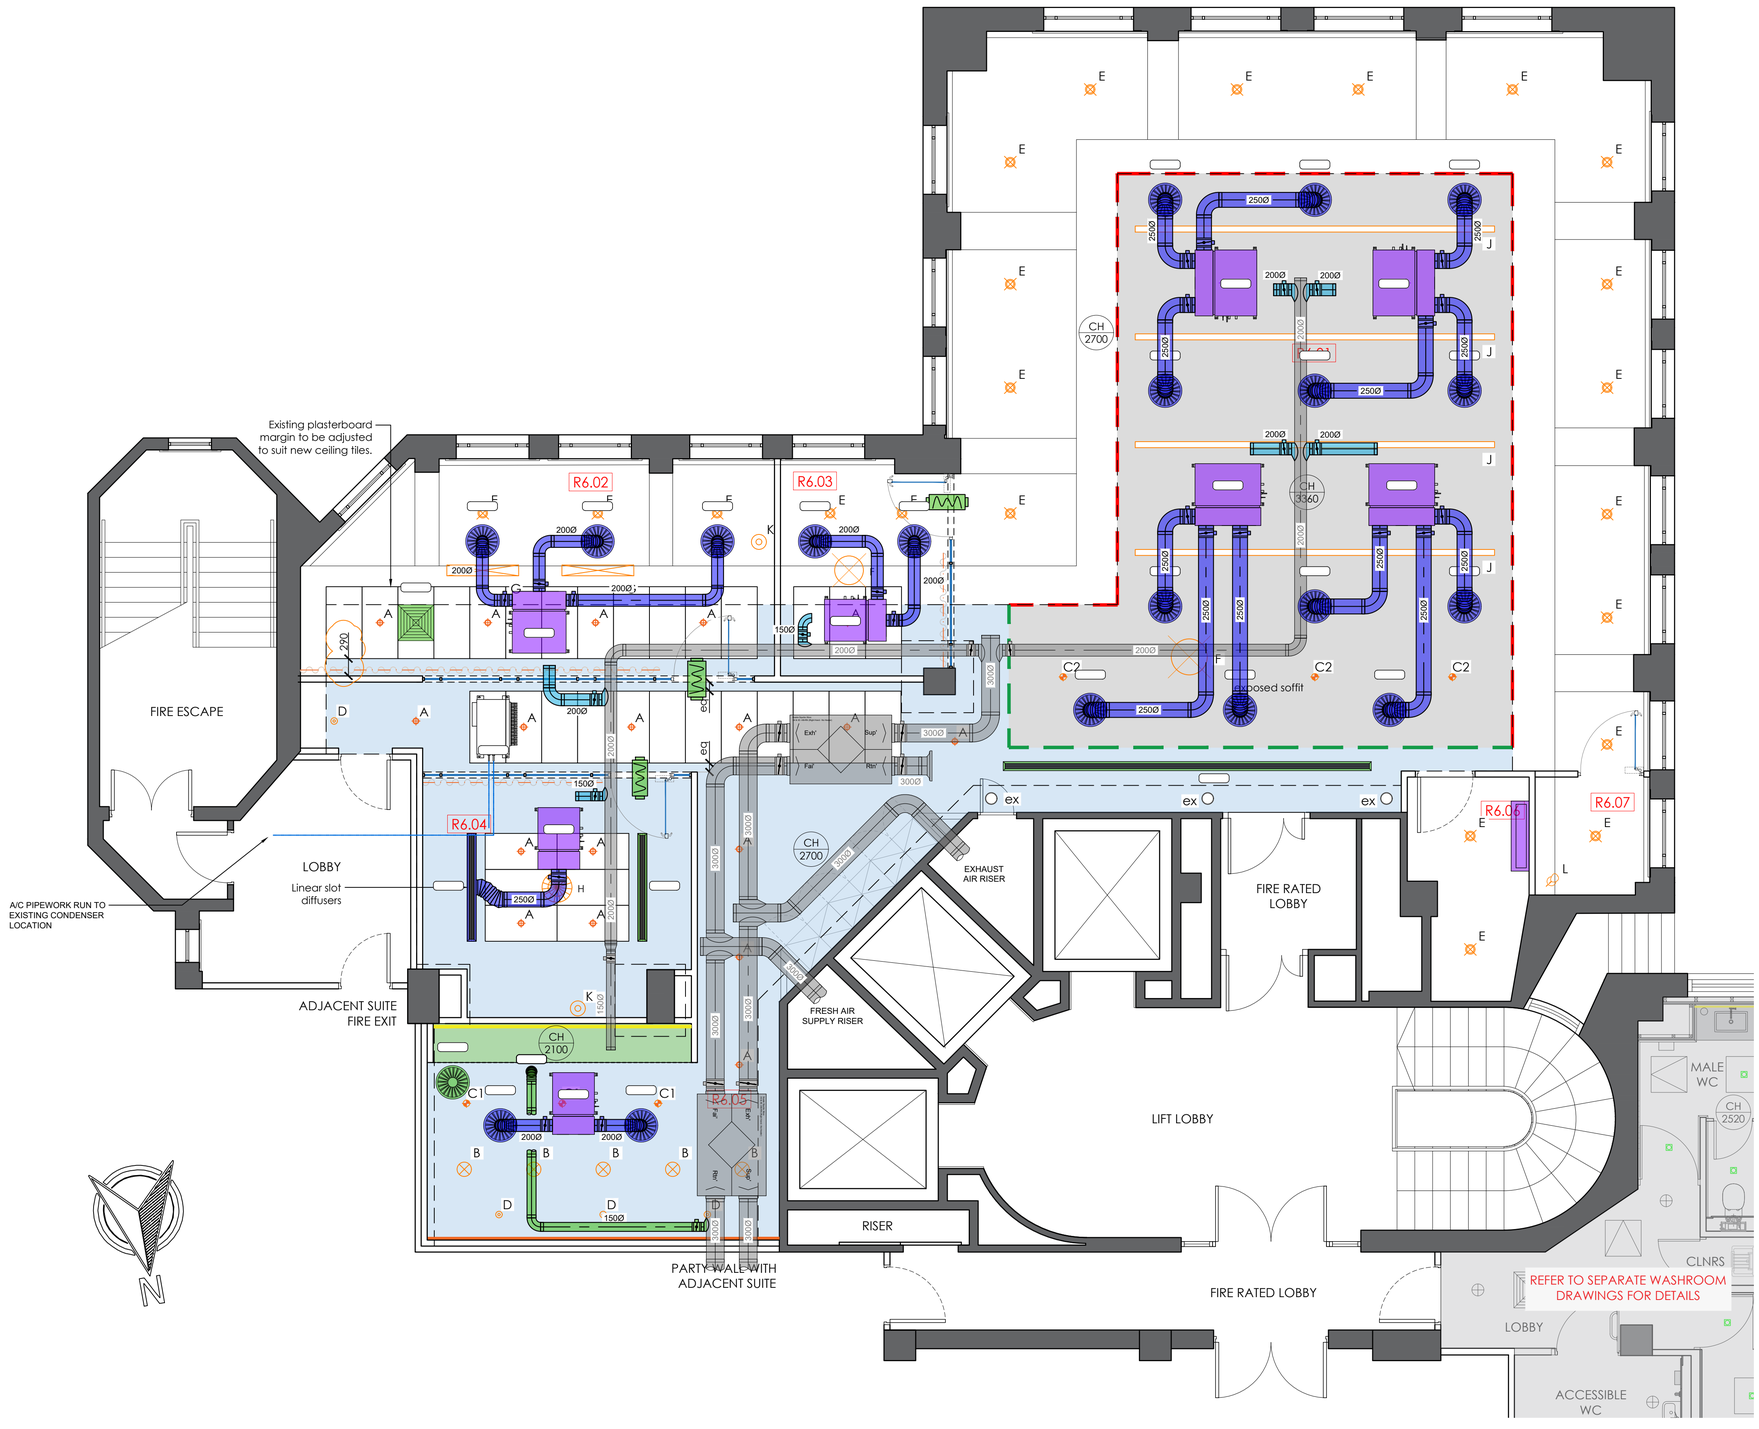

~	11.11.2026	Heritage issue	HEK

Client	**GROSVENOR**
Project	**PLUG & PLAY SPACE**
Address	**SHIP CANAL HOUSE, MANCHESTER**
Drawing Title	**6TH FLOOR | COORDINATED M&E LAYOUT**

Date	**11.11.2026**	By	**HEK**
Scale	**1:50 @ A1**	Status	**HERITAGE**
Drawing No	**1454-06-CL-02**		

bluesky Design
INTERIORS LIMITED

Studio 1 | 169 High Street
Boston Spa | Leeds | LS23 6BH
01937 845 399
www.blueskydesigninteriors.co.uk