
SHIP CANAL HOUSE | MANCHESTER


6TH FLOOR | FLOOR FINISHES LAYOUT

This drawing is the property of Bluesky Design Interiors Limited and must not be copied or otherwise reproduced. All dimensions must be checked on site before commencing work. This drawing was produced using AutoCAD 2025.

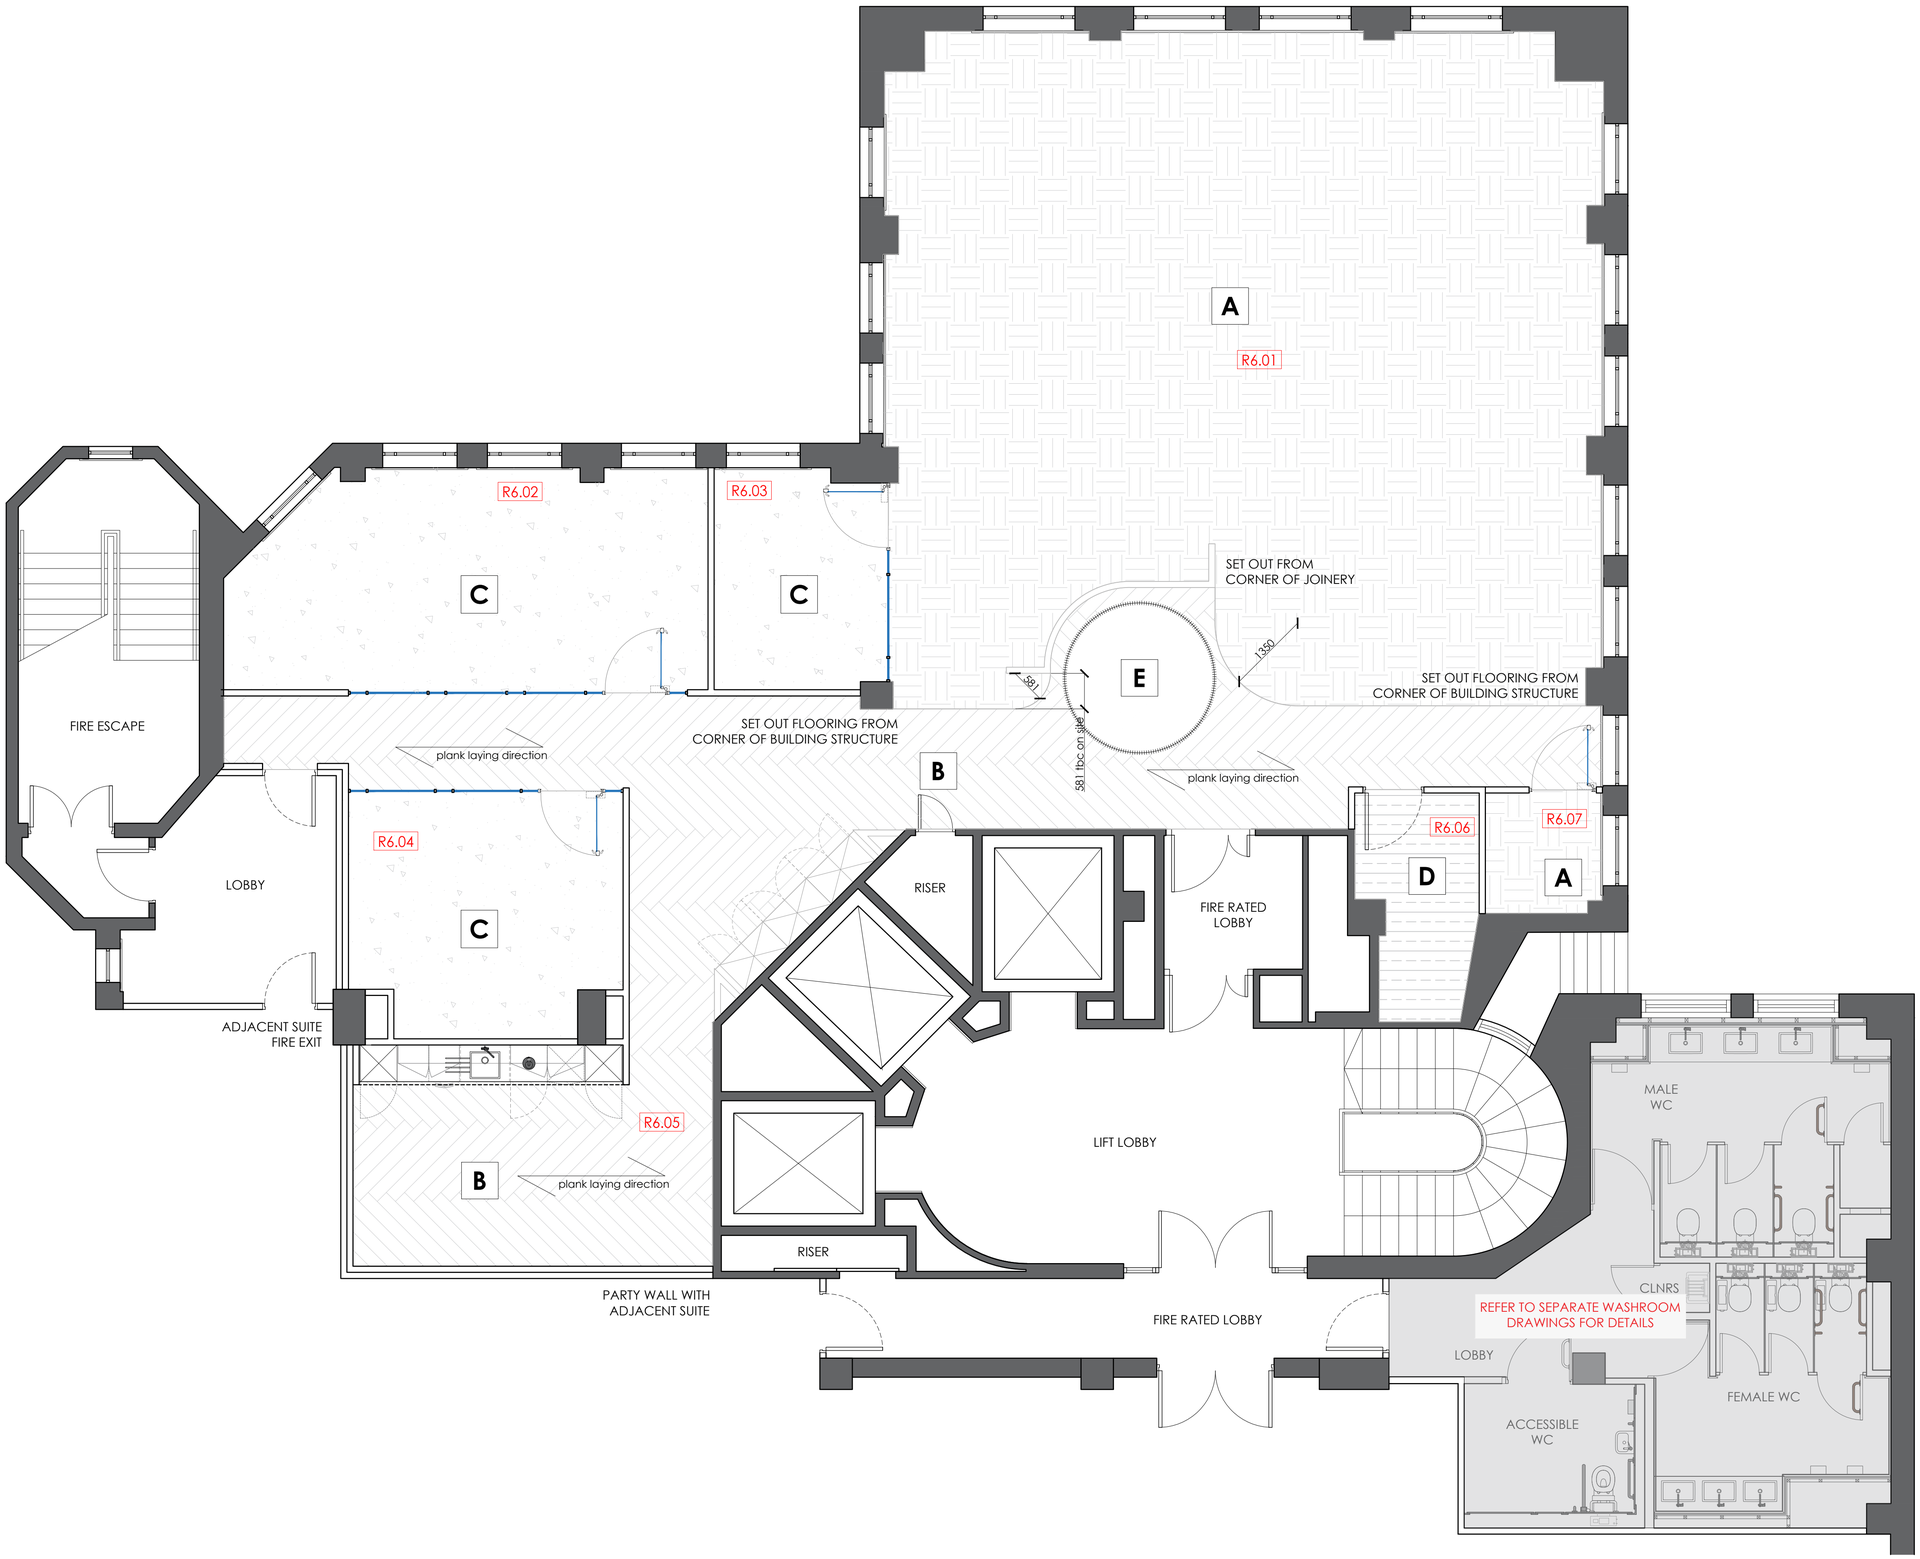


FLOORING KEY


Refer to 1454-06-FN-01 Finishes Schedule for flooring specifications.

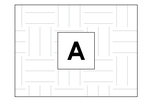


Type A - Field Carpet Tile

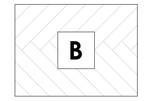


Type B - Timber Vinyl Plank

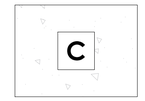

Type C - Feature Carpet Tile

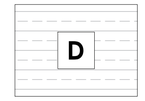

Type D - Anti-Static Vinyl

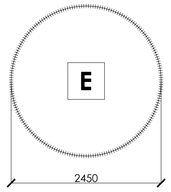

Type E - Loose Rug

C	23.10.2026	Heritage issue	HEK
B	20.10.2026	Revised to suit site survey	HEK
A	30.09.2026	Issue for comment	HEK
–	12.05.2026	First issue	CH

Client	**GROSVENOR**
Project	**PLUG & PLAY SPACE**
Address	**SHIP CANAL HOUSE, MANCHESTER**
Drawing Title	**6TH FLOOR - PROPOSED FLOOR FINISHES**

Date **30.04.2026** Scale **1:50@A1** By **CH**

Drawing No **1454-06-FL-01 C**

Status **HERITAGE**

bluesky Design
INTERIORS LIMITED

Studio 1 | 169 High Street
Boston Spa | Leeds | LS23 6BH
01937 845 399
www.blueskydesigninteriors.co.uk