
A3

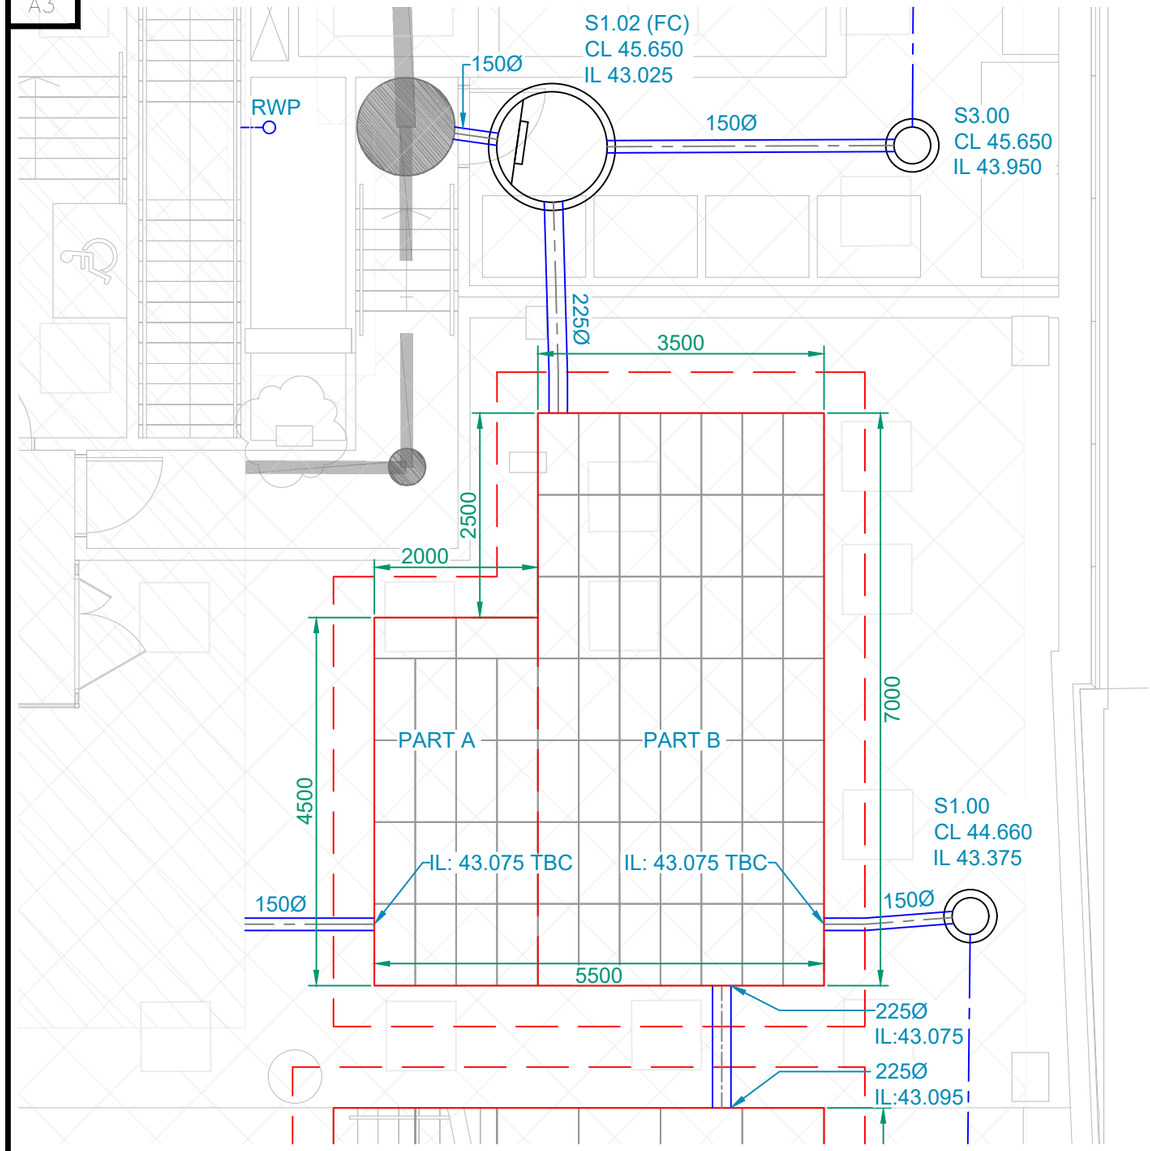

Proposed Plan
(Scale 1:75)


Part A:
2.0 x 4.5 x 0.8m deep
Part B:
7.0 x 3.5 x 0.8m deep

Total Vol = 26.80m³
Net Vol ≈ 25.46m³
At 95% min Void Ratio
134 PSM1A units

Extents of excavation to be an additional 500mm around the perimeter of the tank

NOTES

1. Proposed Hydro WMS layout.
2. All dimensions are in millimetres, all elevations in metres unless otherwise stated.
3. All temporary and enabling works by others.
4. All dimensions of fabricated items are nominal and may vary within manufacturing tolerances.

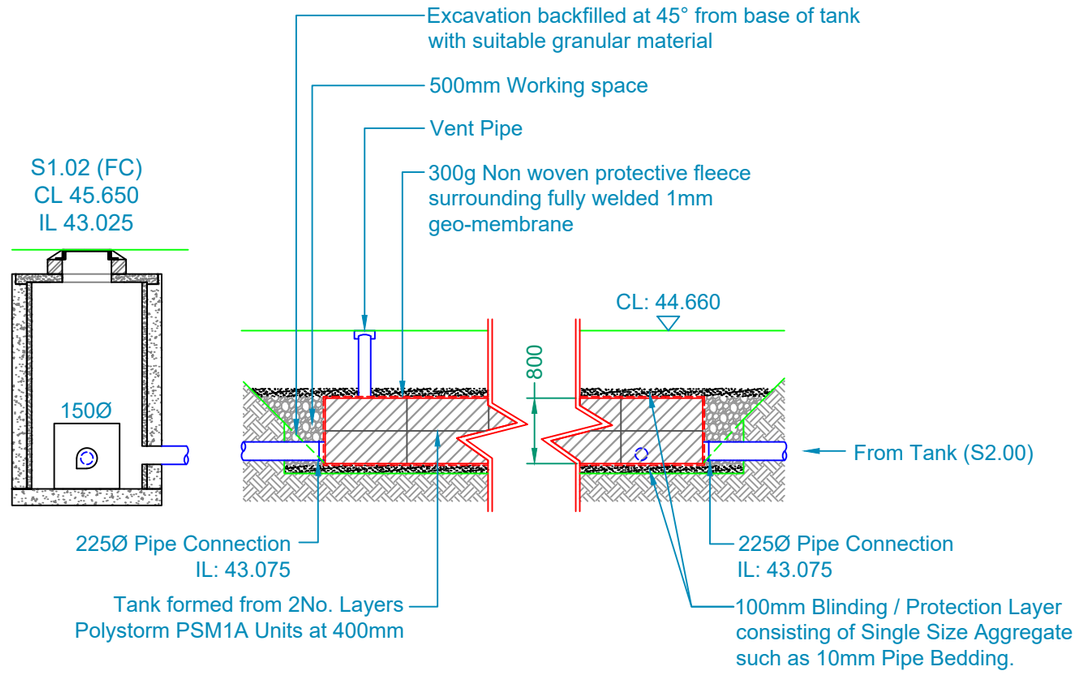

Proposed Section
(Scale 1:75)

REV	AMENDMENT	DATE

HydroWMS
Complete Water Management Solutions

HYDRO WMS LTD
RANDOLPH HOUSE 3
7-41 LONGSHUT LANE WEST
STOCKPORT
SK2 6RX
Tel/Fax: 0161 4563476
brian.byrne@hydro-wms.co.uk
www.hydro-wms.co.uk

CLIENT: -	STATUS: FOR APPROVAL	DATE: 17/09/2026	DRAWN: WS	CHECKED:
JOB TITLE: 50 Fountain Street, Manchester	DRAWING TITLE: Proposed Attenuation Tank 1 (S1.01) Details	SCALE: 1:75@ A3	PROJECT No.:	
		DRAWING No.: 001	REV.: -	