
SHIP CANAL HOUSE | MANCHESTER

6TH FLOOR | EXISTING WASHROOMS LAYOUT

This drawing is the property of Bluesky Design Interiors Limited and must not be copied or otherwise reproduced. All dimensions must be checked on site before commencing work. This drawing was produced using AutoCAD 2025.

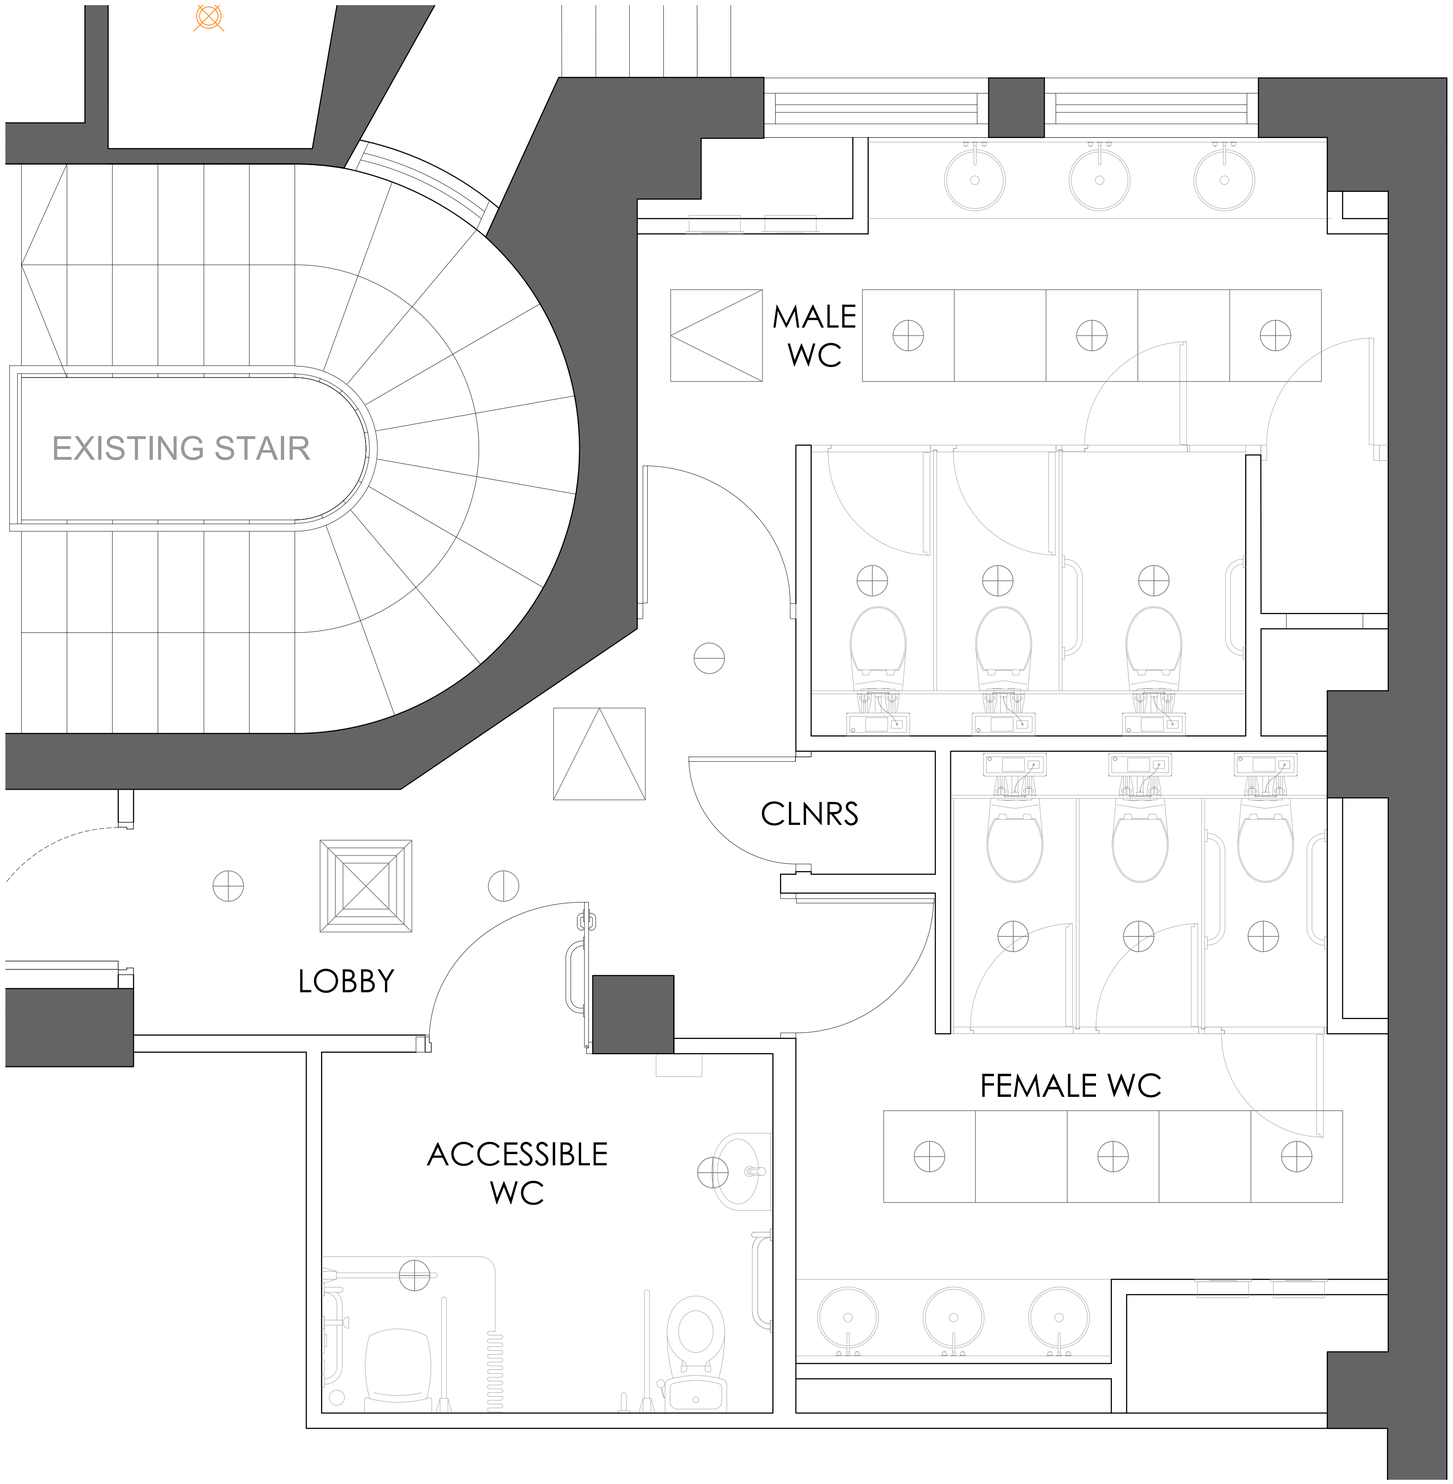

A	23.10.2026	Heritage issue	HEK
/	30.09.2026	Issue for comment	HEK

Client	**GROSVENOR**
Project	**WASHROOMS REFURBISHMENT**
Address	**SHIP CANAL HOUSE, MANCHESTER**
Drawing Title	**6TH FLOOR | EXISTING WASHROOMS LAYOUT**

Date	**18.09.2026**	Scale	**1:20 @ A1**
By	**HEK**		
Drawing No	**1454-06-WC-01 A**	Status	**HERITAGE**

bluesky Design
INTERIORS LIMITED

Studio 1 | 169 High Street
Boston Spa | Leeds | LS23 6BH
01937 845 399
www.blueskydesigninteriors.co.uk