

SHIP CANAL HOUSE | MANCHESTER

6TH FLOOR | PARTITION ELEVATIONS - SHEET 1 OF 2


This drawing is the property of Bluesky Design Interiors Limited and must not be copied or otherwise reproduced. All dimensions must be checked on site before commencing work. This drawing was produced using AutoCAD 2025.

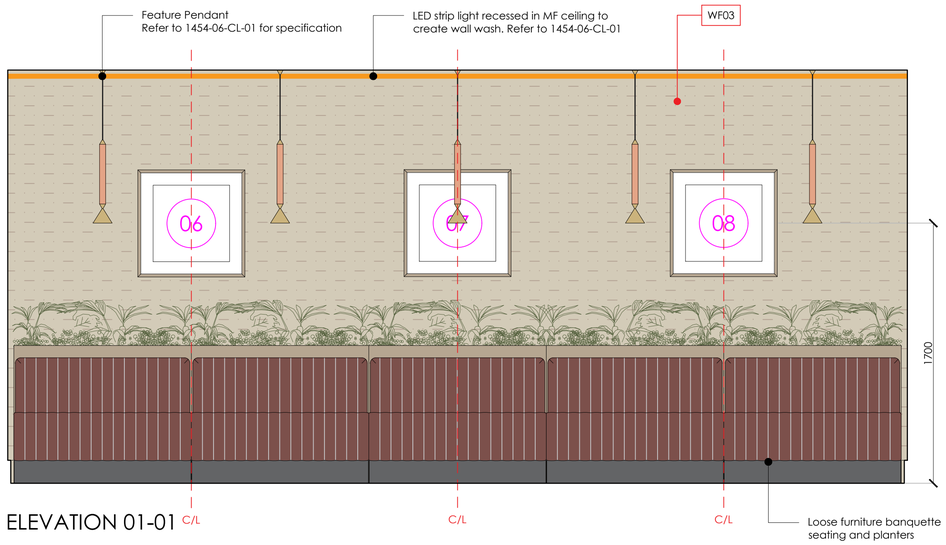


ELEVATION 01-01

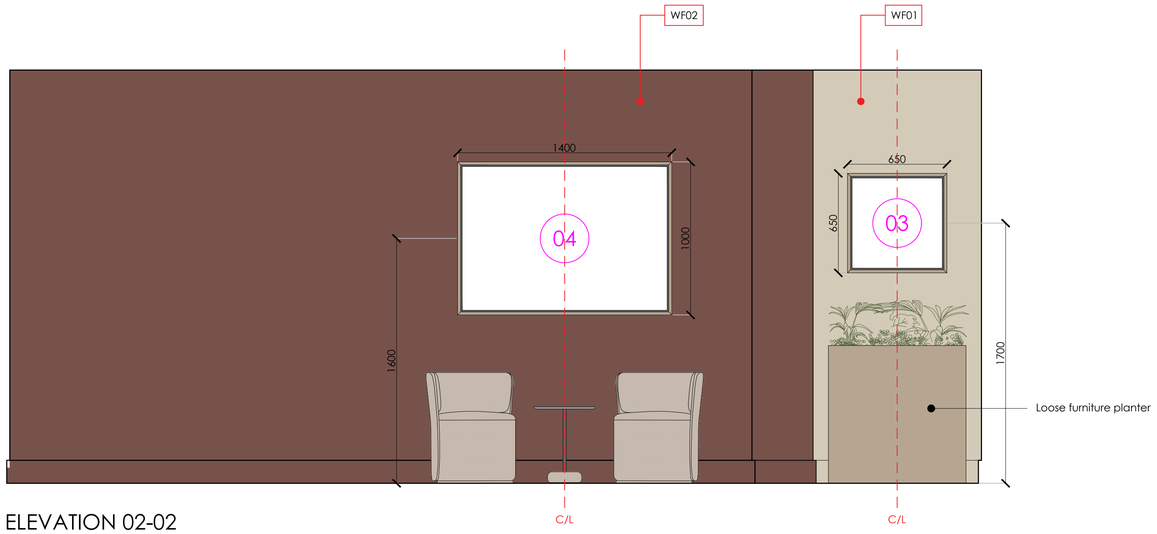


ELEVATION 02-02

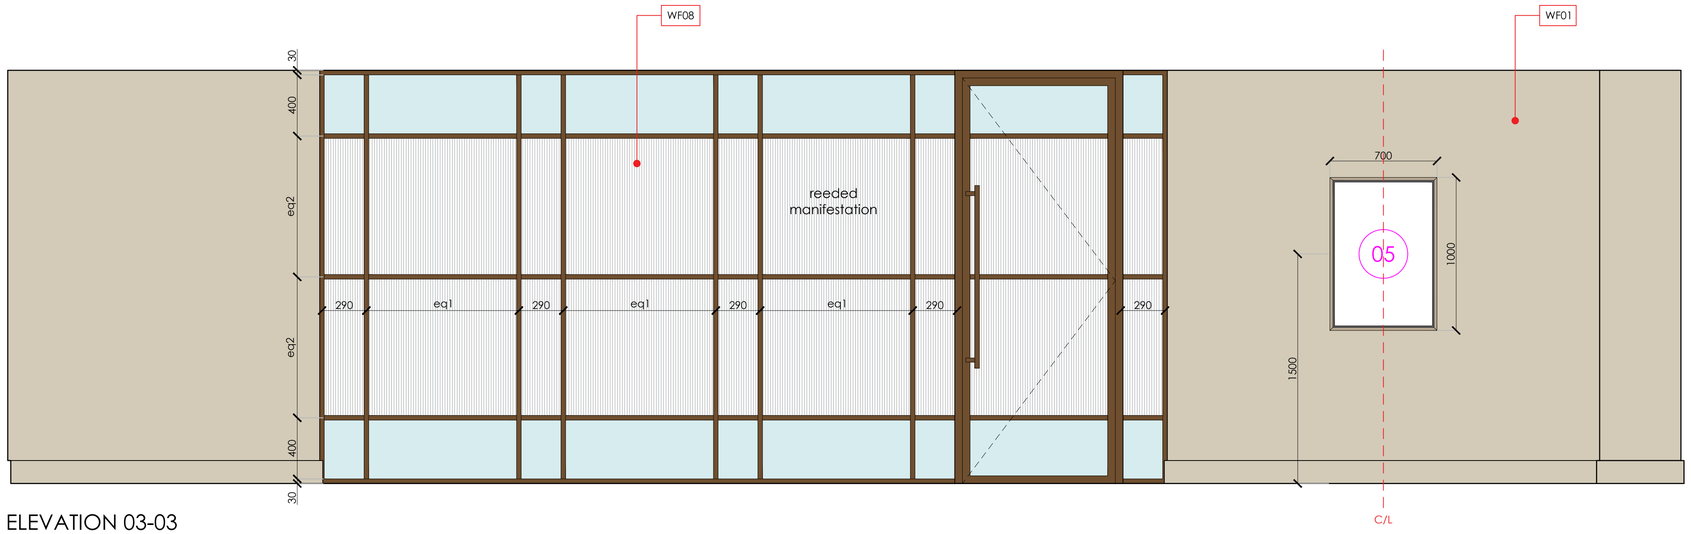

ELEVATION 03-03

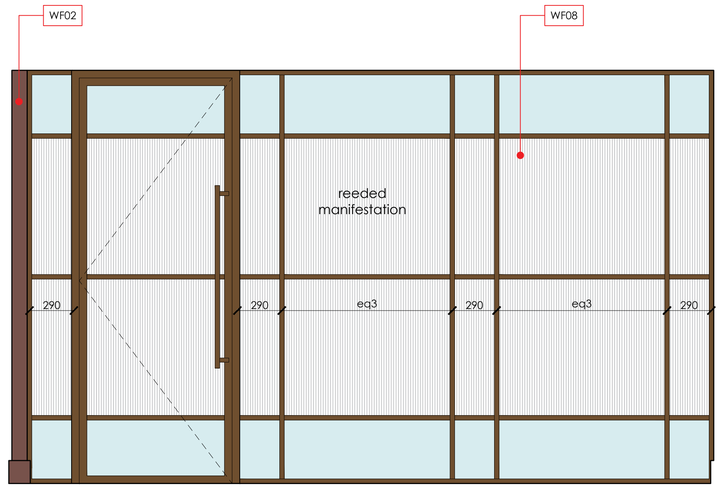

ELEVATION 04-04

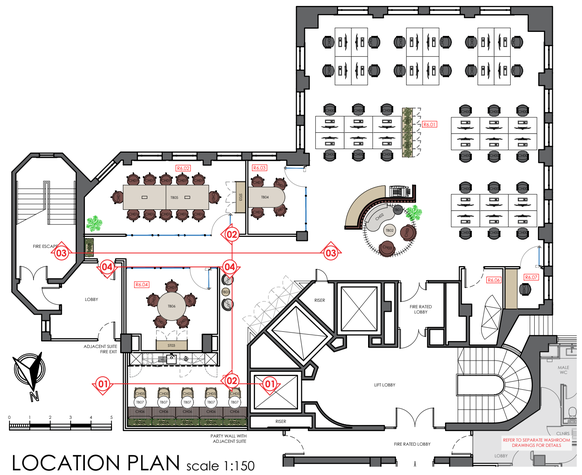

LOCATION PLAN scale 1:150

B	23.10.2026	Heritage issue	HEK
A	20.10.2026	Revised to suit site survey	HEK
/	30.09.2026	Issue for comment	HEK

Client	**GROSVENOR**
Project	**PLUG & PLAY SPACE**
Address	**SHIP CANAL HOUSE, MANCHESTER**
Drawing Title	**6TH FLOOR | PARTITION ELEVATIONS - SHEET 1 OF 2**

Date **11.09.2026** Scale **1:20 / 1:150 @ A1** By **HEK**

Drawing No **1454-06-PE-01 B**

Status **HERITAGE**

bluesky Design
INTERIORS LIMITED

Studio 1 | 169 High Street
Boston Spa | Leeds | LS23 6BH
01937 845 399
www.blueskydesigninteriors.co.uk