
A3

6.0 x 3.0 x 0.8m deep
Total Vol = 14.40m^3
Net Vol ≈ 13.68m^3
At 95% min Void Ratio
72 PSM1A units


Extents of excavation to be an additional 500mm around the perimeter of the tank

NOTES

1. Proposed Hydro WMS layout.
2. All dimensions are in millimetres, all elevations in metres unless otherwise stated.
3. All temporary and enabling works by others.
4. All dimensions of fabricated items are nominal and may vary within manufacturing tolerances.

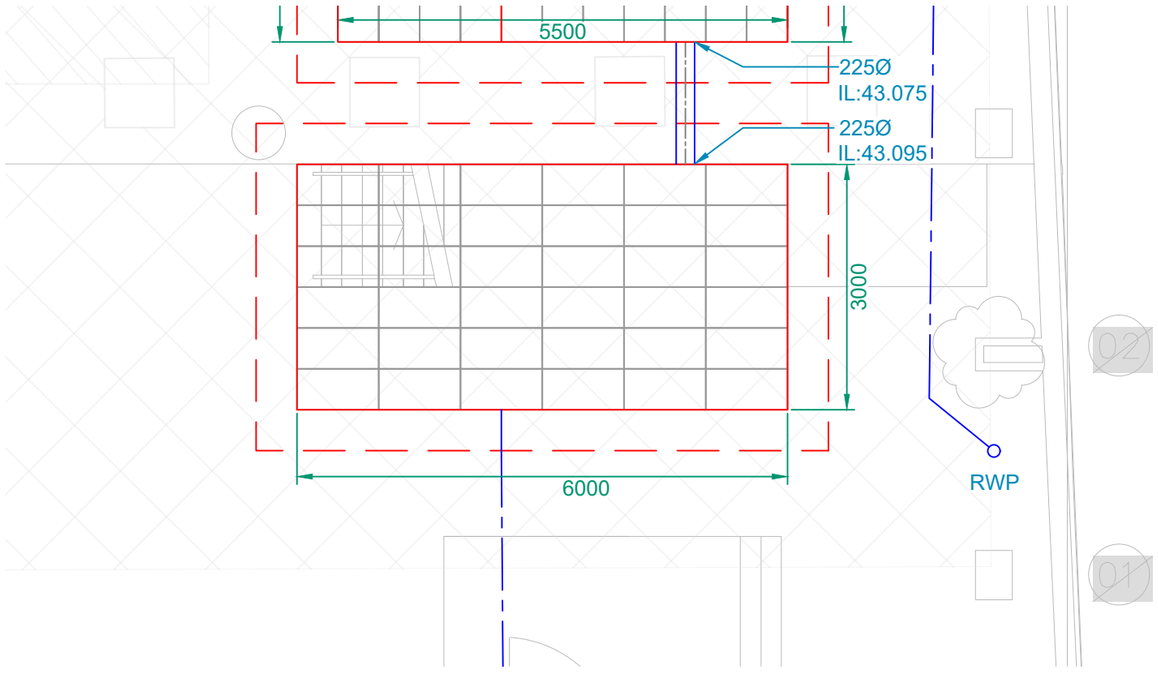

Proposed Plan
(Scale 1:75)

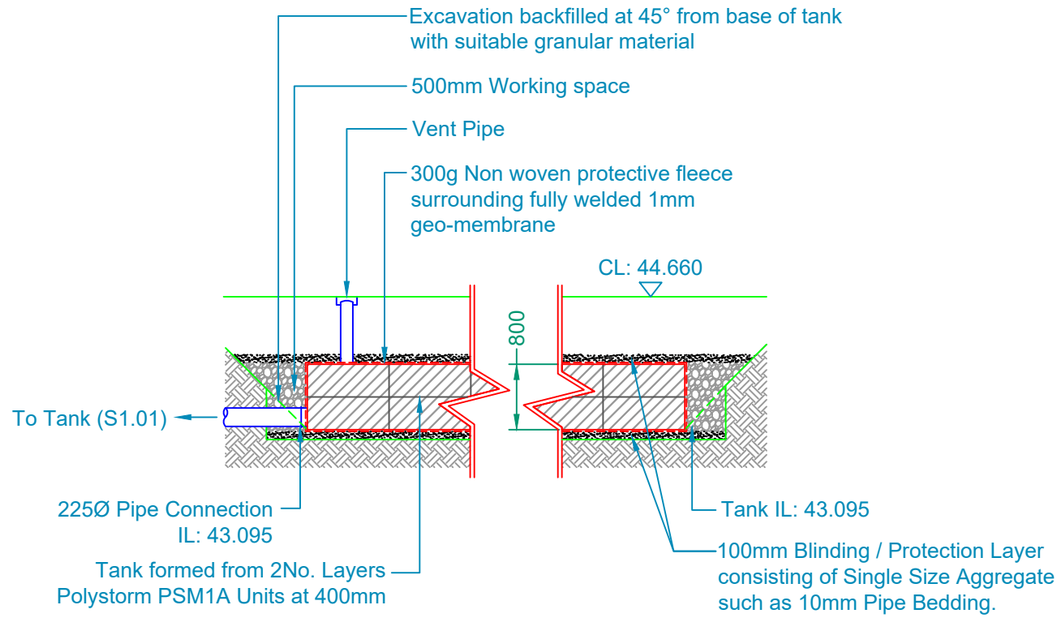

Proposed Section
(Scale 1:75)

REV	AMENDMENT	DATE

HydroWMS
Complete Water Management Solutions

HYDRO WMS LTD
RANDOLPH HOUSE 3
7-41 LONGSHUT LANE WEST
STOCKPORT
SK2 6RX
Tel/Fax: 0161 4563476
brian.byrne@hydro-wms.co.uk
www.hydro-wms.co.uk

CLIENT: -

JOB TITLE: 50 Fountain Street, Manchester

STATUS: FOR APPROVAL

DRAWING TITLE: Proposed Attenuation Tank 2 (S2.00) Details

DATE	DRAWN	CHECKED
17/09/2026	WS	

SCALE	PROJECT No.
1:75@ A3	

DRAWING No.	REV.
002	-