
A1

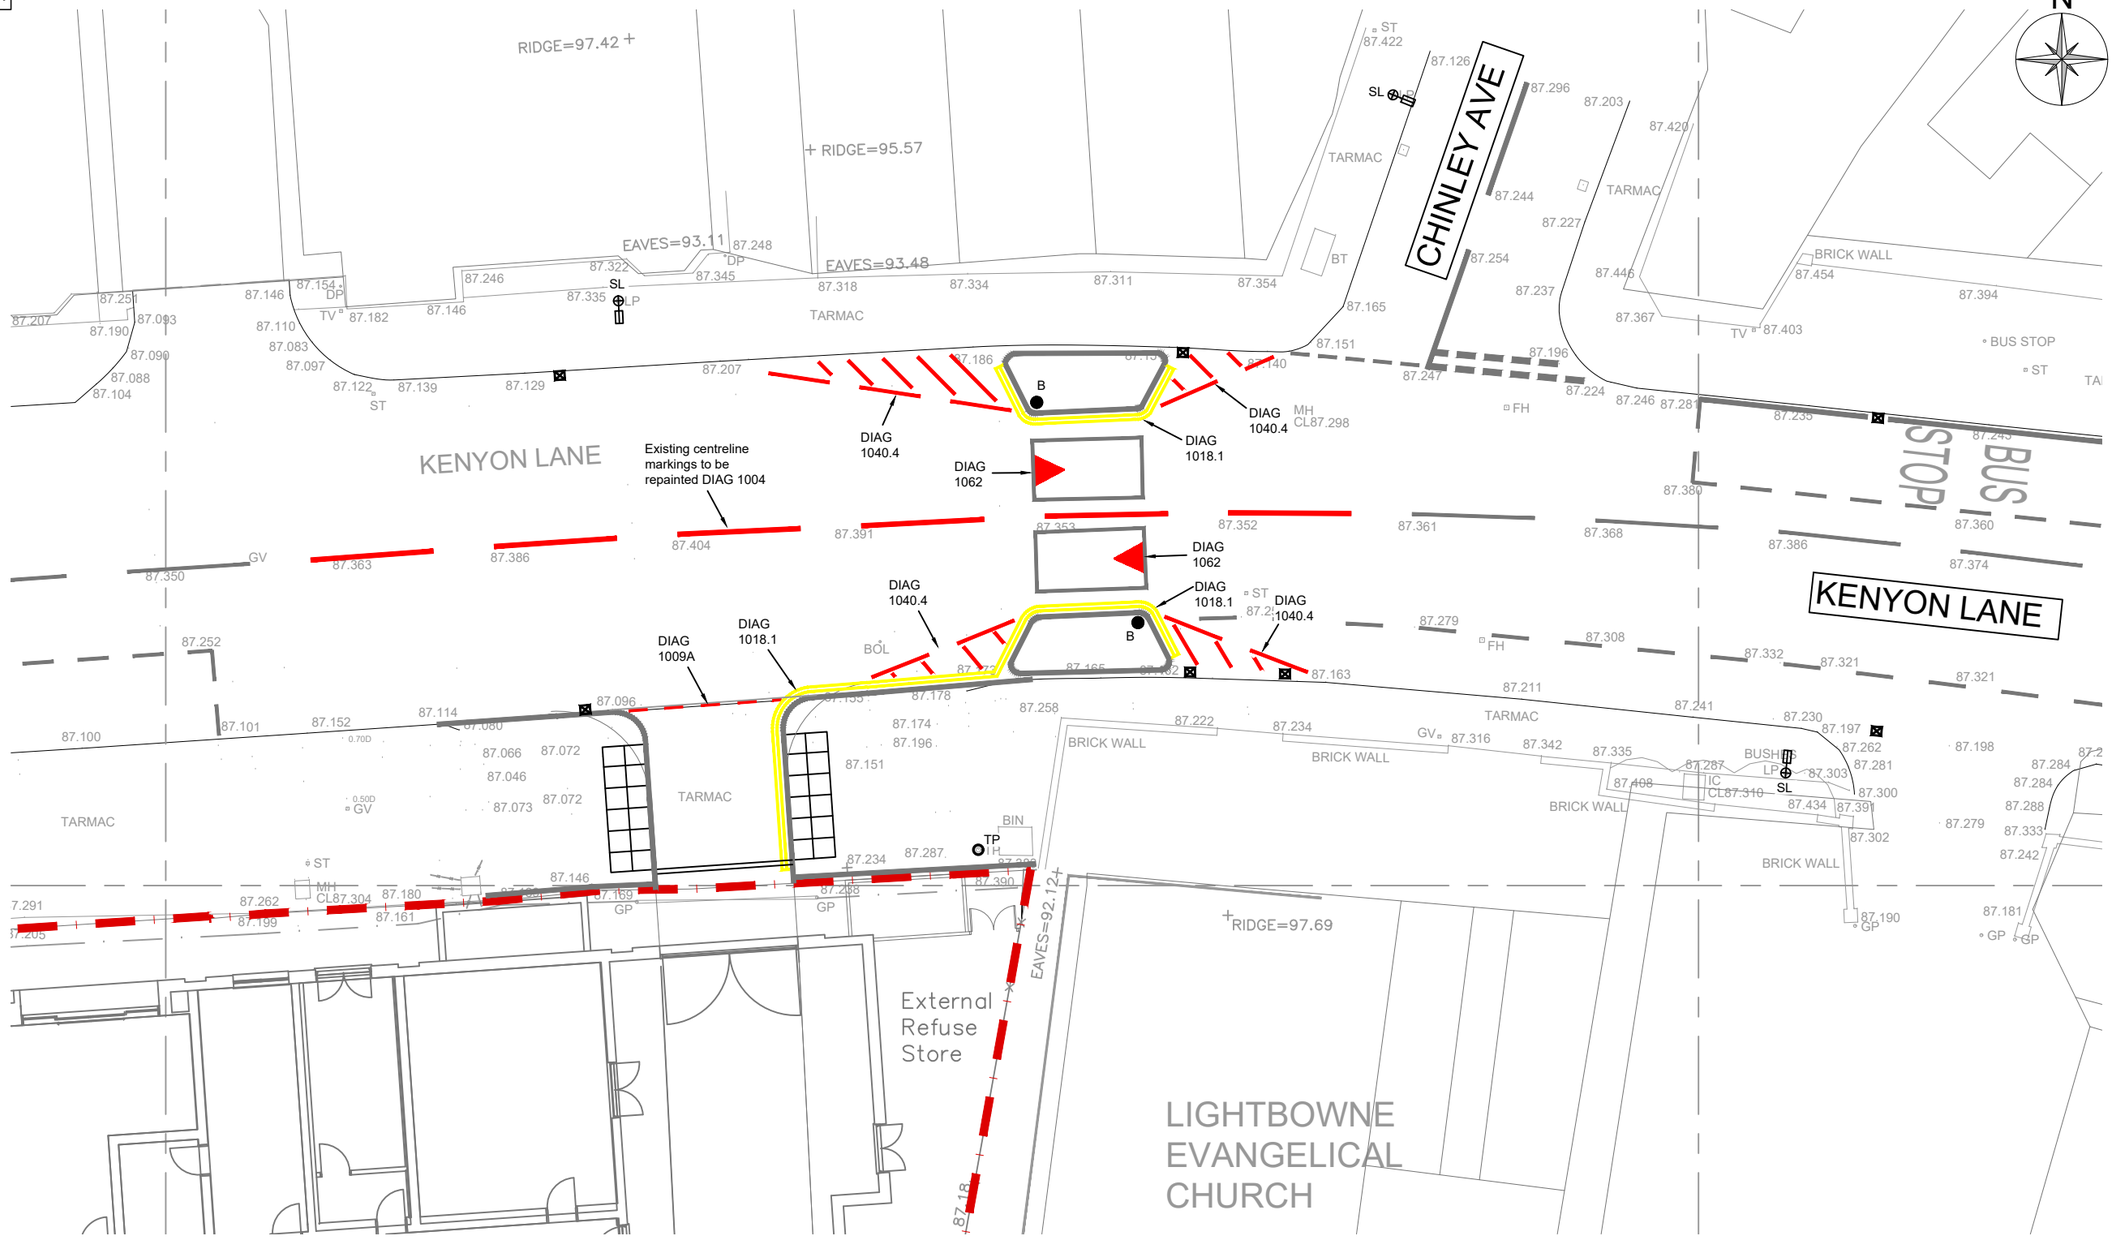

PLAN ON SIGNS, LINES AND LIGHTING LAYOUT

SCALE 1:100

N

NOTES

This drawing is copyright and owned by Marston and Grundy LLP, and is for use on this site only unless contractually stated otherwise.

DO NOT SCALE this drawing (printed or electronic versions). Contractors must check all dimensions from site.

All other design team elements, where indicated, have been imported from the consultant's drawings and reference should be made to the individual consultant's drawings for exact setting out, size and type of component.

WORK IN PROGRESS (PRELIMINARY)

The information on this drawing is an optimised cost solution based upon external information as of the 24/07/26. It may be subject to change based upon external influences through design development such as client brief & scope changes, services / b.w.i.c, sub-contractor requirements etc. The information must therefore be used with a suitable contingent approach with respect to strategic decision making, cost management, N.I.A measurement etc.

SITE BOUNDARY

SL EXISTING STREET LIGHT LOCATIONS. NO PROPOSED CHANGES.

B NEW BOLLARD SPEC. T.B.C

SCHEMATIC	DIAGRAM	DESCRIPTION
	1004 (S11-4-2)	Centre line. 4000x100mm with 2m gap.
	1009A (S11-4-8)	Edge of carriageway. 600x100mm with 300mm gap.
	1040.4 (S11-4-25)	Edge of carriageway. 4000x100mm with 100mm internal lines at 2m spacing.
	1062 (S11-4-33)	Road hump. 750 wide x max 1850 long triangular marking.
	1018.1 (S7-4-1)	Double yellow lines. 75mm thick lines with 75mm gap between markings.

THIS DRAWING IS SUBJECT TO TECHNICAL APPROVAL BY MANCHESTER CITY COUNCIL AND IS NOT TO BE USED FOR CONSTRUCTION PURPOSES UNTIL NOTED OTHERWISE

Rev	Description	By	Date	Chk'd
P1	ISSUED FOR COMMENT	AMT	24.07.26	AJ

Marston & Grundy LLP
Consulting Engineers
Priory House, Ellesmere Ave
Marple, Stockport, Cheshire, SK6 7AN
Telephone: 0161 427 7231
Email: mail@marstonandgrundy.com

Client
CHALLENGER BUILDING SERVICES Ltd

Project
ADELPHI, KENYON LANE
MOSTON

Drawing
SECTION 38/278
SIGNS, LINES AND LIGHTING

Purpose of Issue
APPROVAL

Scale @ A1	Date	Drawn	Checked
1:100	July 2026	AMT	AJ

Project No.	Drawing No.	Revision
15051	004	P1