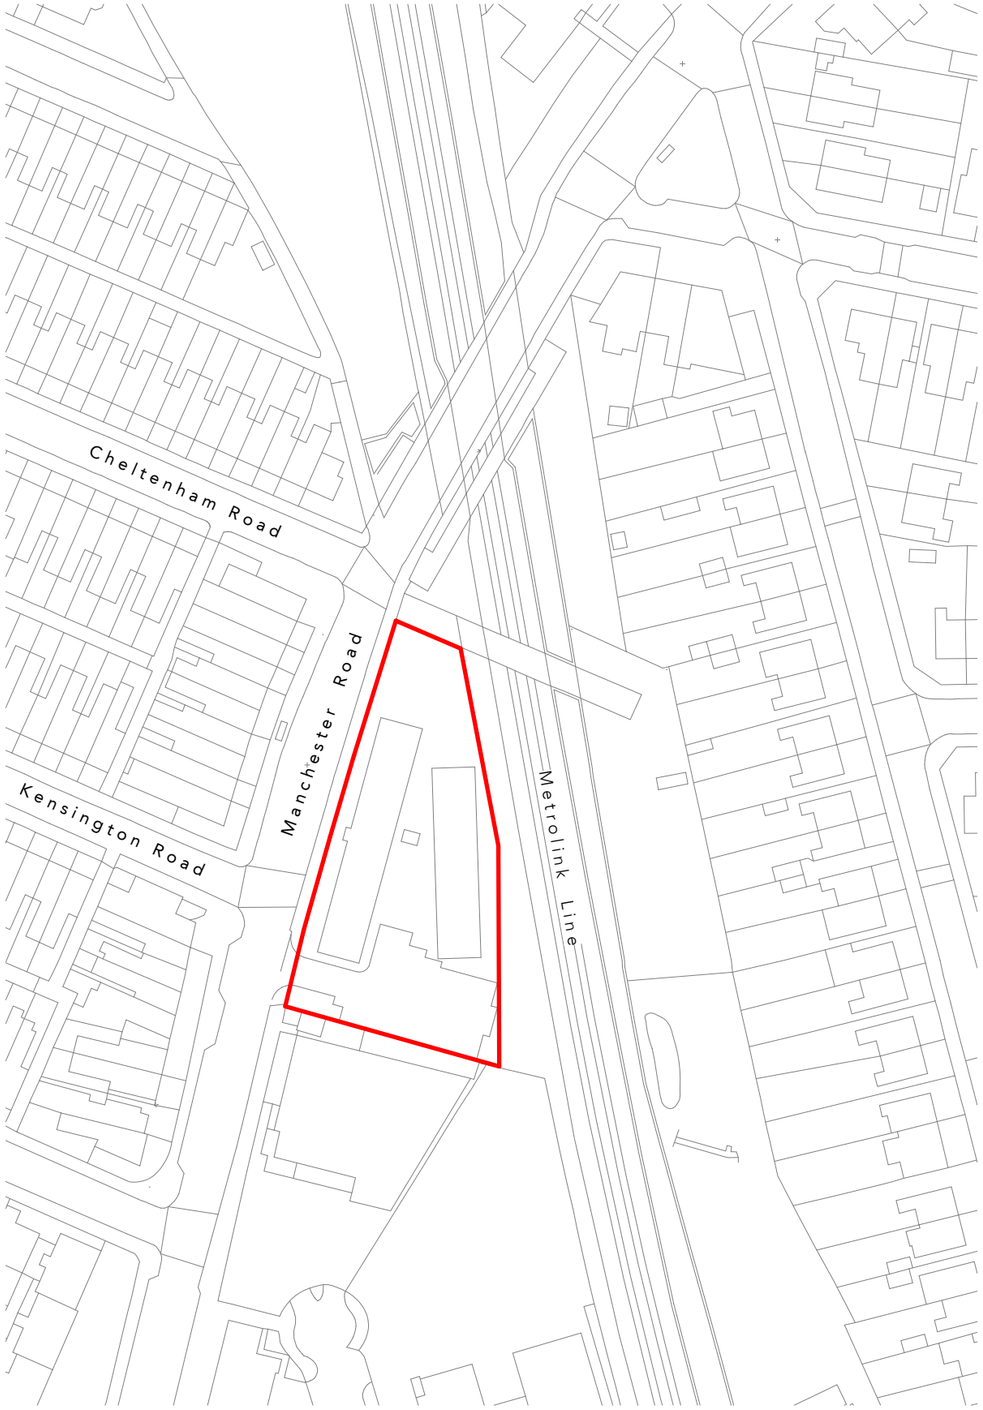


Location Plan

1 : 1250

2 0 2 4 6 8 10 m

SCALE 1:200

N

Note:
Do not scale from this drawing.
Dimensions are to be checked on site.
If in doubt please ask.

Rev	Date	Intls	Details
P01	10.11.26	SSU	NMA Planning Issue

© The moral rights of the author are hereby asserted.
This drawing and design is the sole property of Buttress Ltd and must not be reproduced without permission.
Buttress Ltd is Registered in England and Wales: 5363573

msv mosscare st vincent's

Caddick.

Buttress

Manchester
41 Bengal Street
Manchester
M4 6AF
0161 236 3303

Leeds
Clockwise, Yorkshire House
Greek Street, Leeds
LS1 5SH
0113 539 7965

www.buttress.net

Certified B Corporation

Project Title	Former Chorlton Baths
Client	Caddick Construction Ltd
Location	Manchester Road, Chorlton
Drawing ref	Location Plan

Date	November 26	**Scale**	1 : 1250
Checker	SSU	**Size**	A3
Job No:	**9136**	**Status**	**Planning**

Project	Origin	Volume	Level	Type	Role	Number	Rev
CHOBA	BUT	ZZ	XX	DR	A	01200	P01