SIGNAGE NOTES

Signage luminance level: 300cd/m2
refer to 02.1 proposed shopfront 1 & 02.2 proposed shopfront 2 drawings

A

SIGN A - INSTALLED EXTERNALLY
01no. INTERNALLY ILLUMINATED SIGN - WASABI SUSHI & BENTO **2000w 1376h** O/A
bonded to external face of glass & signage luminance level: **300cd/m2**

Japanese symbols to be to be **50mm deep,** and '&' symbol to be **30mm deep.** 1mm brushed stainless steel built up letters with 5mm thick **green 6T81 acrylic faces**. The green acrylic is to be shoulder cut at the rear to allow for returns to be bonded.

'Wasabi' to be **50mm deep** 1mm brushed stainless steel built up letters with 5mm **opal 050 acrylic faces**. The opal acrylic is to be shoulder cut at the rear to allow for returns to be bonded.

'sushi' and 'bento' to be **30mm deep** 1mm stainless steel built up letters with 5mm thick **orange 363 acrylic faces**. The orange acrylic is to be shoulder cut at the rear allow for returns to be bonded.

High power white LEDs, mounted to letter back to illuminate acrylic letter returns. Illumination levels to be no more than 200cd/m2. Each letter to have its own power supply.
Signage contractor to provide template for power cable holes in glass fascia. All letters to be bonded to existing shopfront glazing with double-sided VHB tape

B

SIGN B - INSTALLED EXTERNALLY
01no. INTERNALLY ILLUMINATED SIGN - WASABI **763w 1800h O/A**
bonded to external face of glass & signage luminance level: **300cd/m2**


'Wasabi' to be **50mm** deep 1mm brushed stainless steel built up letters with 5mm **opal 050 acylic faces**. The opal acrylic is to be shoulder cut at the rear to allow for returns to be bonded.

High power white LEDs, mounted to letter back to illuminate acrylic letter returns. Illumination levels to be no more than 200cd/m2.
Each letter to have its own power supply.
Signage contractor to provide template for power cable holes in glass fascia. All letters to be bonded to existing shopfront glazing with double-sided VHB tape.

C

SIGN C - INSTALLED EXTERNALLY
02no. VERTICAL BANNER SIGN - WASABI **550w 1350h O/A**

Canvas banner finished in dark green, fixed between dark grey banner brackets. Dark green printed banner with 'WASABI' text in white.

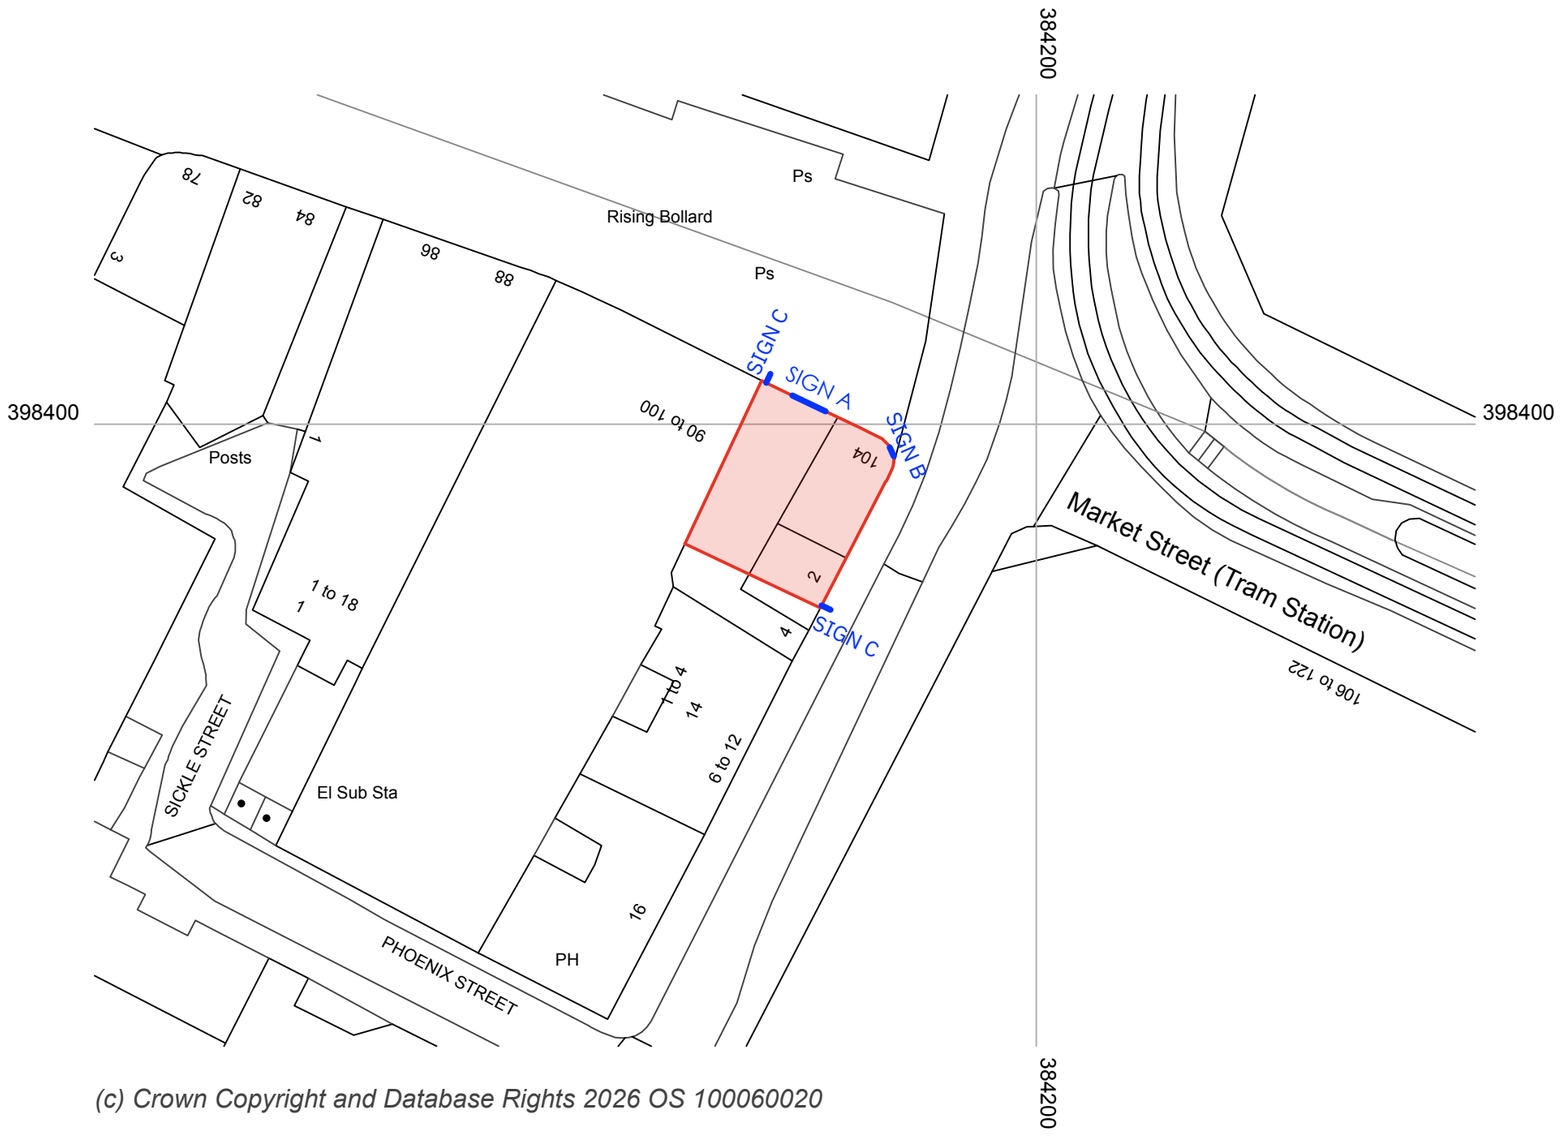

(c) Crown Copyright and Database Rights 2026 OS 100060020

CLIENT
わさび wasabi sushi & bento

LOCATION
MANCHESTER
102 - 104 Market Street

TITLE
block plan

DRAWING No.
TD25/WAS05/LP01

REVISION	DATE	SCALE @ A3
.	23.10.26	1:500

SCALE BAR
0 10m 20m

NORTH

REVISIONS

All dimensions to be confirmed on site by Contractor.
Structural works to be confirmed by Structural Engineer.
All elements to comply with statutory requirements.

Copyright Tanner + Partners
25 Wootton Street Waterloo London SE1 8TG
email. studio@tannerdesign.co.uk
www.tannerdesign.co.uk

TANNER+PARTNERS

NOTES

01	EXISTING FRAMELESS GLASS SHOPFRONT
02	EXISTING METAL FASCIA PANELS
03	EXISTING ENTRANCE DOORS
04	EXISTING METAL CLAD SHOPFRONT
05	EXISTING STONE PLINTH

SIGNAGE NOTES

A

SIGN A - INSTALLED EXTERNALLY
01no. INTERNALLY ILLUMINATED SIGN - WASABI SUSHI & BENTO **2000w 1376h** O/A
bonded to external face of glass & signage luminance level: **300cd/m2**

Japanese symbols to be to be **50mm deep,** and '&' symbol to be **30mm deep.** 1mm brushed stainless steel built up letters with 5mm thick **green 6T81 acrylic faces**. The green acrylic is to be shoulder cut at the rear to allow for returns to be bonded.

'Wasabi' to be **50mm deep** 1mm brushed stainless steel built up letters with 5mm **opal 050 acrylic faces**. The opal acrylic is to be shoulder cut at the rear to allow for returns to be bonded.

'sushi' and 'bento' to be **30mm deep** 1mm stainless steel built up letters with 5mm thick **orange 363 acrylic faces**. The orange acrylic is to be shoulder cut at the rear allow for returns to be bonded.

High power white LEDs, mounted to letter back to illuminate acrylic letter returns. Illumination levels to be no more than 200cd/m2. Each letter to have its own power supply.
Signage contractor to provide template for power cable holes in glass fascia. All letters to be bonded to existing shopfront glazing with double-sided VHB tape

B

SIGN B - INSTALLED EXTERNALLY
01no. INTERNALLY ILLUMINATED SIGN - WASABI **763w 1800h O/A**
bonded to external face of glass & signage luminance level: **300cd/m2**

'Wasabi' to be **50mm** deep 1mm brushed stainless steel built up letters with 5mm **opal 050 acylic faces**. The opal acrylic is to be shoulder cut at the rear to allow for returns to be bonded.

High power white LEDs, mounted to letter back to illuminate acrylic letter returns. Illumination levels to be no more than 200cd/m2.
Each letter to have its own power supply.
Signage contractor to provide template for power cable holes in glass fascia. All letters to be bonded to existing shopfront glazing with double-sided VHB tape.


C

SIGN C - INSTALLED EXTERNALLY
02no. VERTICAL BANNER SIGN - WASABI **550w 1350h O/A**


Canvas banner finished in dark green, fixed between dark grey banner brackets. Dark green printed banner with 'WASABI' text in white.

GENERAL NOTE

-Signage to be complied with BS 5499: Part 4, BS ISO 3864-1 or The Health & Safety (Safety Signs & Signals) Regulations 1996.

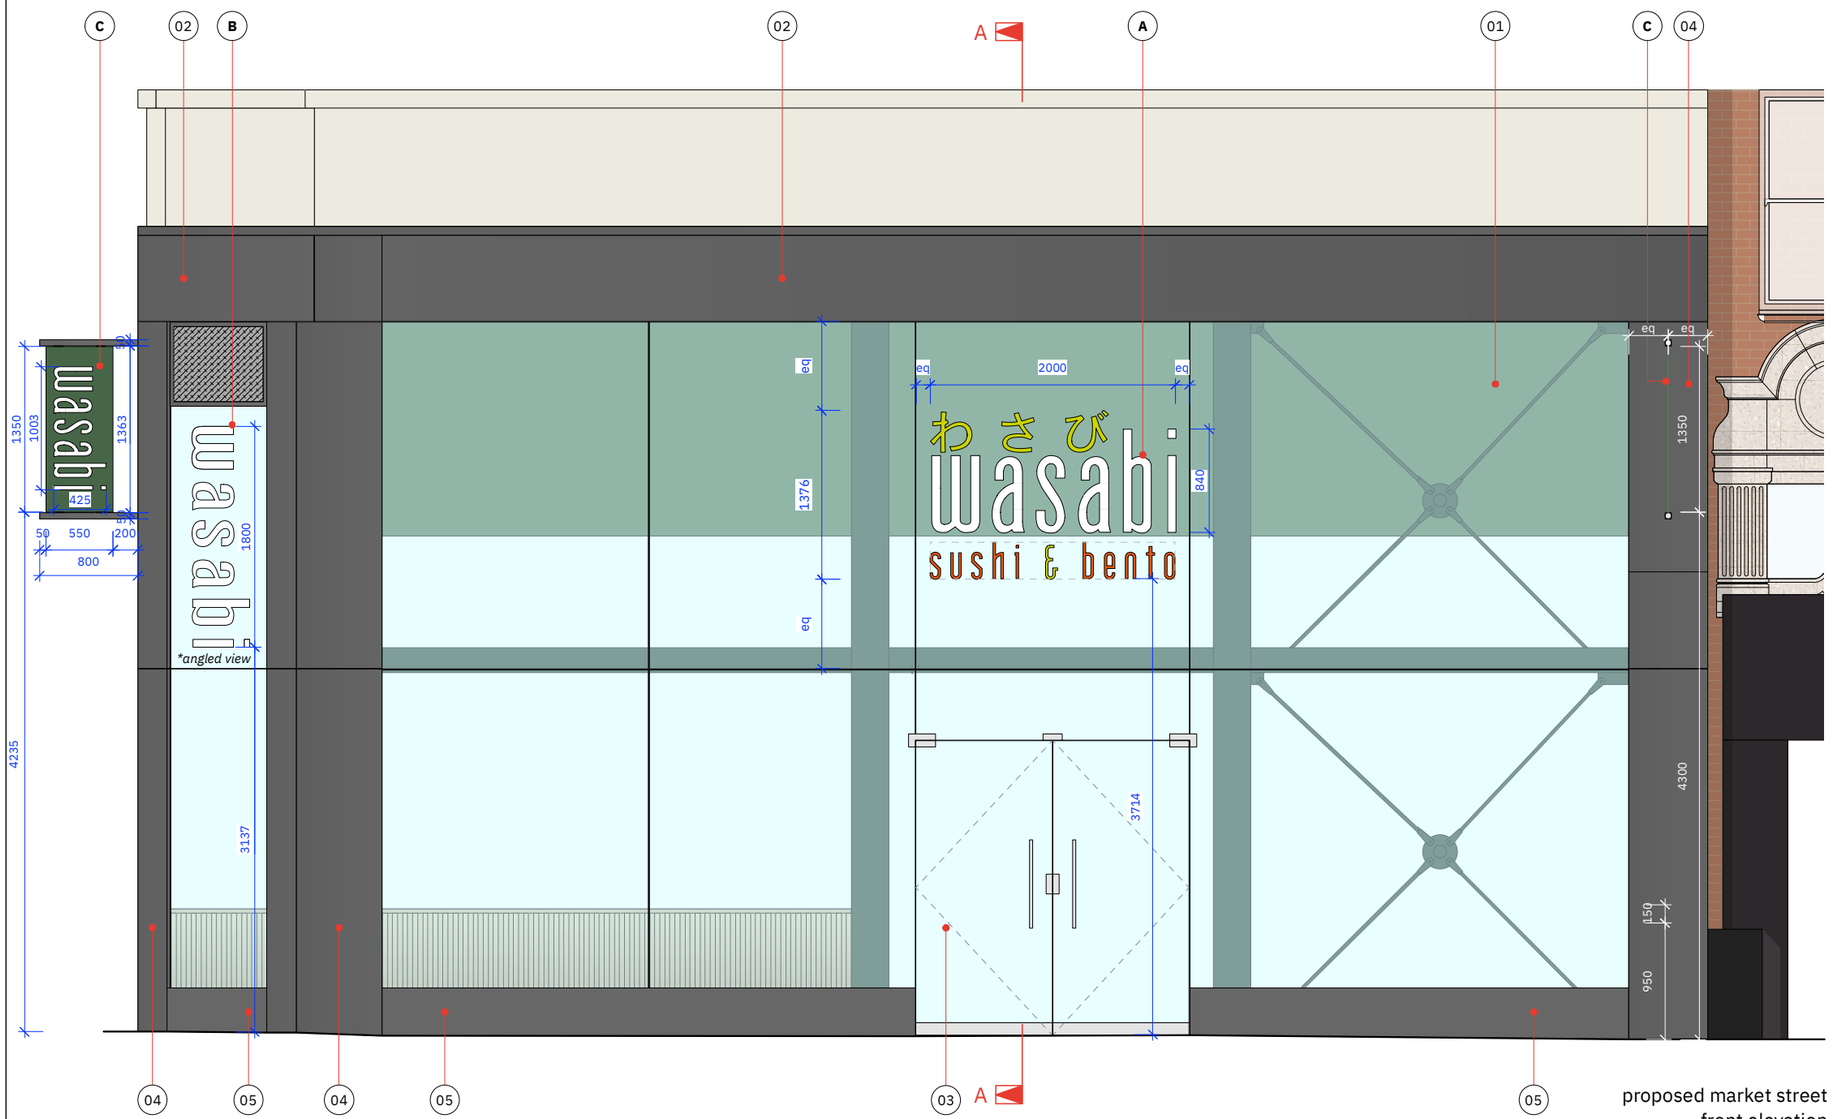

proposed market street
front elevation

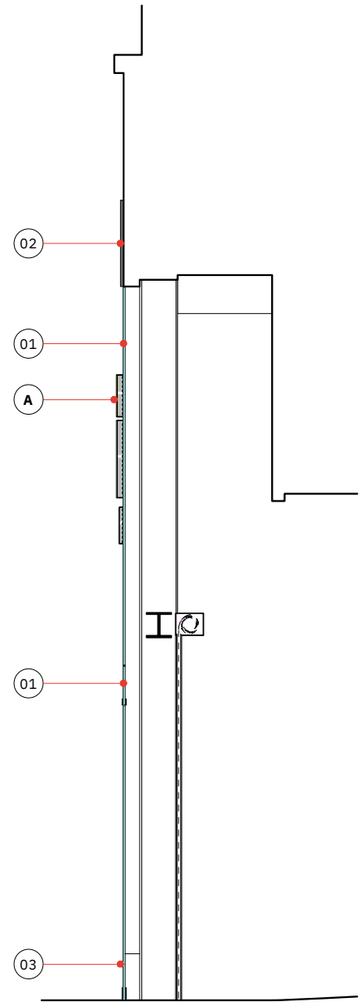

proposed typical
section AA

CLIENT
わさび wasabi sushi & bento

LOCATION
MANCHESTER
102 - 104 Market Street

TITLE
PROPOSED SHOPFRONT 1

DRAWING No.
TD25/WAS05/02.1

REVISION	DATE	SCALE @ A3
C	20.11.26	1:50

SCALE BAR: 1:50
0 0.5 1 2M

REVISIONS
A. shopfront signages A, B updated. Sign C added.
C: sign e note revised. signage a section added to section aa.

All dimensions to be confirmed on site by Contractor.
Structural works to be confirmed by Structural Engineer.
All elements to comply with statutory requirements.

Copyright Tanner + Partners
25 Wootton Street Waterloo London SE1 8TG
email. studio@tannerdesign.co.uk
www.tannerdesign.co.uk

TANNER+PARTNERS

NOTES

01	EXISTING FRAMELESS GLASS SHOPFRONT	06	EXISTING FIRE EXIT DOOR
02	EXISTING METAL FASCIA PANELS		
03	EXISTING ENTRANCE DOORS		
04	EXISTING METAL CLAD SHOPFRONT		
05	EXISTING STONE PLINTH		

SIGNAGE NOTES

B

SIGN B - INSTALLED EXTERNALLY
01no. INTERNALLY ILLUMINATED SIGN - WASABI **763w 1800h O/A**
bonded to external face of glass & signage luminance level: **300cd/m2**

'Wasabi' to be **50mm deep** 1mm brushed stainless steel built up letters with 5mm **opal 050 acylic faces.** The opal acrylic is to be shoulder cut at the rear to allow for returns to be bonded.

High power white LEDs, mounted to letter back to illuminate acrylic letter returns. Illumination levels to be no more than 200cd/m2.
Each letter to have its own power supply.
Signage contractor to provide template for power cable holes in glass fascia. All letters to be bonded to existing shopfront glazing with double-sided VHB tape.


C

SIGN C - INSTALLED EXTERNALLY
02no. VERTICAL BANNER SIGN - WASABI **550w 1350h O/A**


Canvas banner finished in dark green, fixed between dark grey banner brackets. Dark green printed banner with 'WASABI' text in white.

GENERAL NOTE

-Signage to be complied with BS 5499: Part 4, BS ISO 3864-1 or The Health & Safety (Safety Signs & Signals) Regulations 1996.

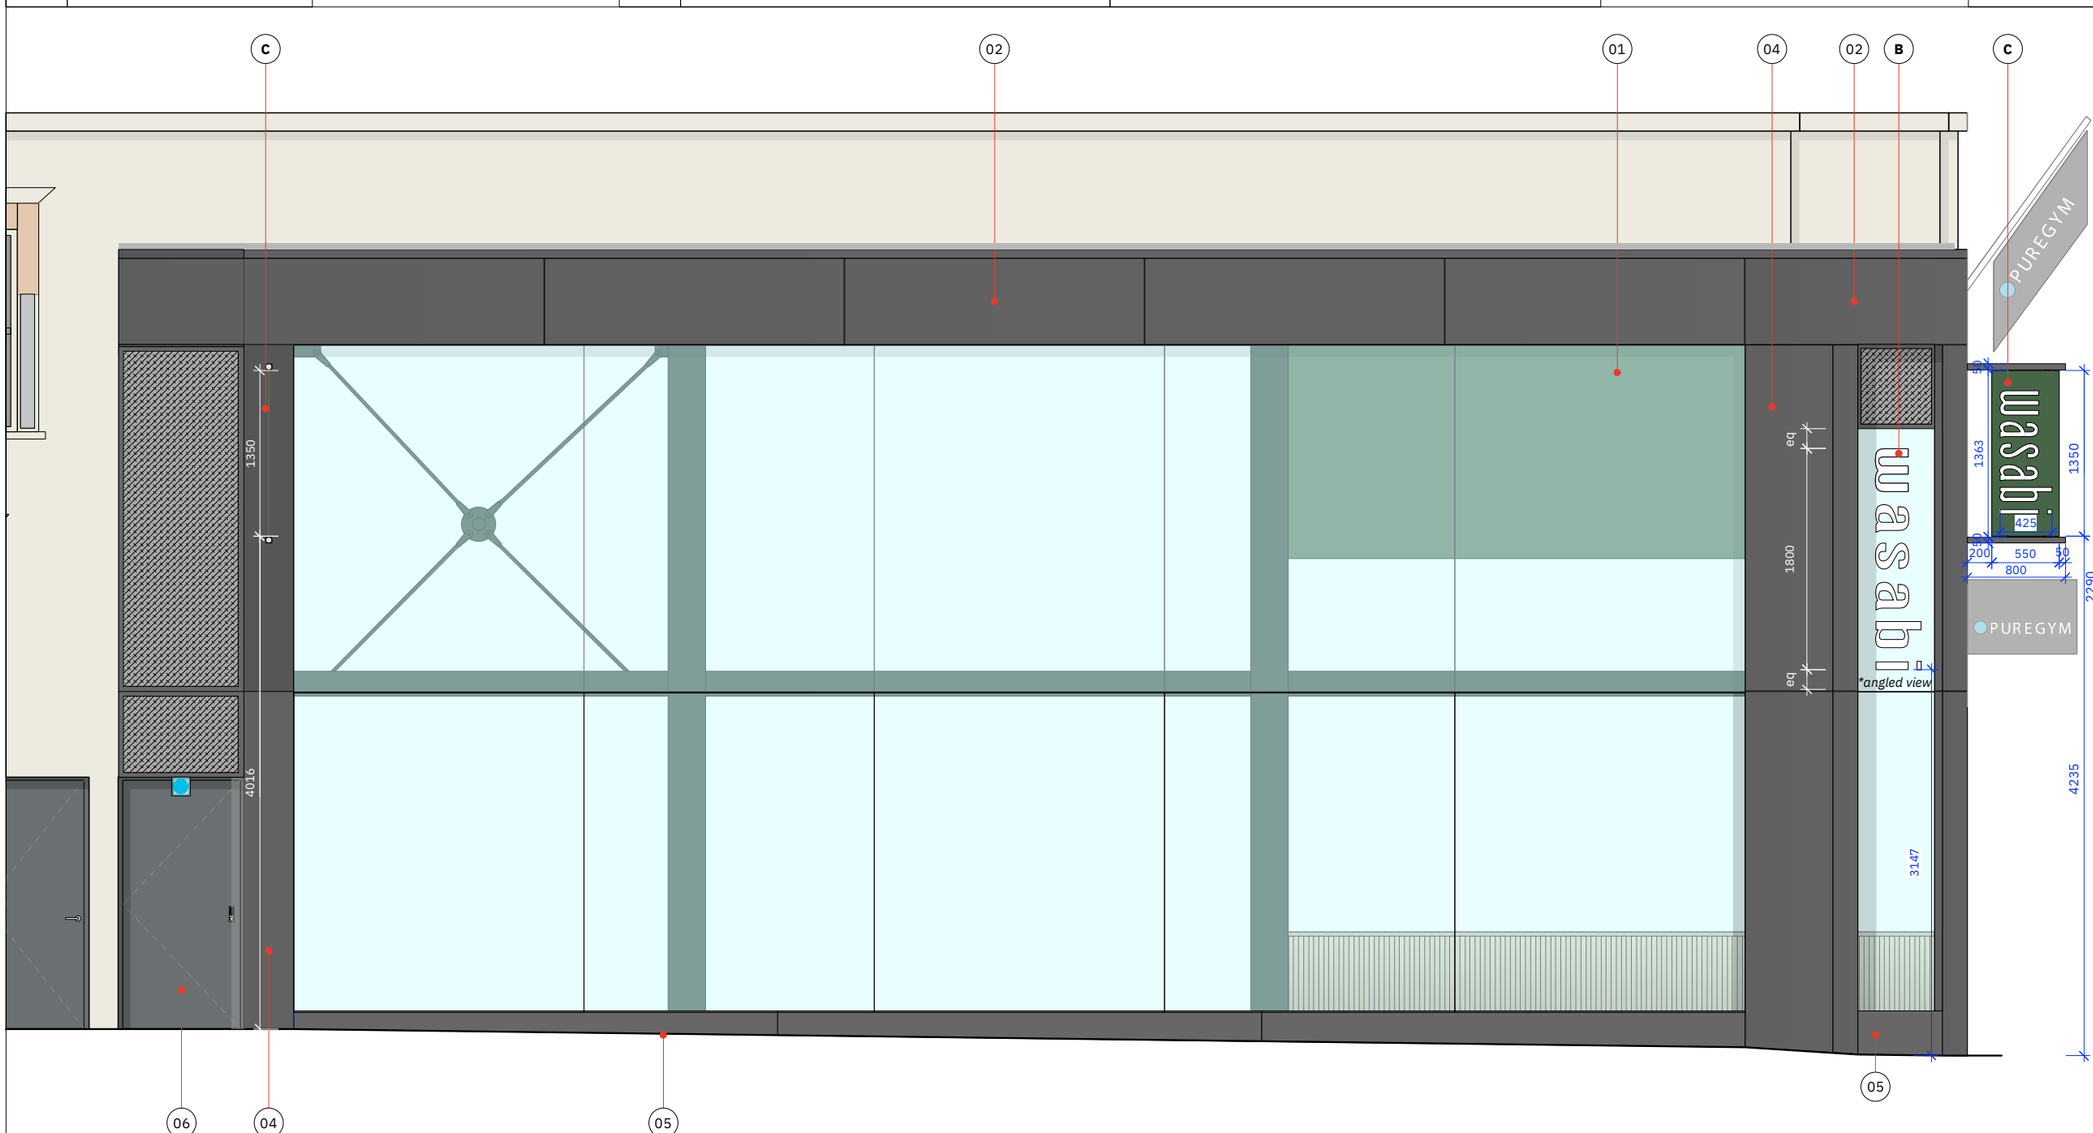

proposed fountain street - side elevation

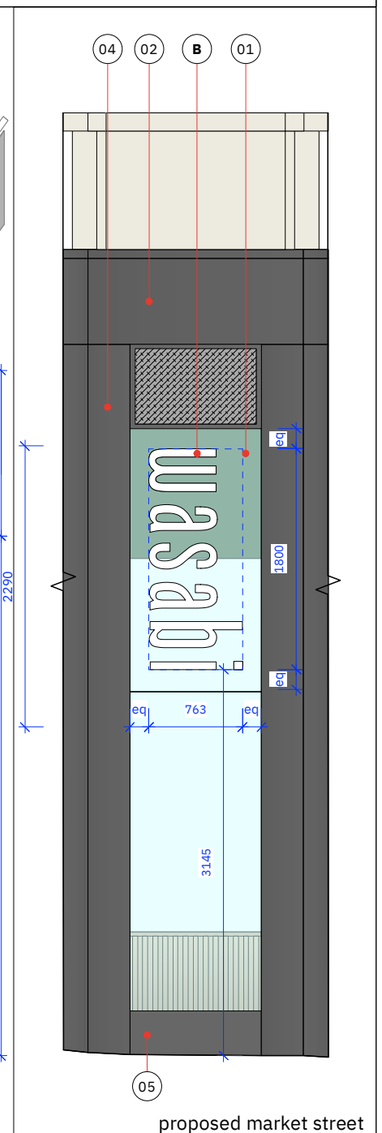

proposed market street
front elevation

CLIENT
わさび wasabi sushi & bento

LOCATION
MANCHESTER
102 - 104 Market Street

TITLE
PROPOSED SHOPFRONT 2

DRAWING No.
TD25/WAS05/02.2

REVISION	DATE	SCALE @ A3
C	20.11.26	1:50

SCALE BAR: 1:50
0 0.5 1 2M

REVISIONS
A: shopfront signages A, B updated. Sign C added.
C: sign e note revised.

All dimensions to be confirmed on site by Contractor.
Structural works to be confirmed by Structural Engineer.
All elements to comply with statutory requirements.

Copyright Tanner + Partners
25 Wootton Street Waterloo London SE1 8TG
email. studio@tannerdesign.co.uk
www.tannerdesign.co.uk

TANNER+PARTNERS


INTERNALLY ILLUMINATED WASABI SUSHI & BENTO SIGN **2000w 1376h** O/A
bonded to external face of glass & signage luminance level: **300cd/m2**

Japanese symbols to be to be **50mm deep** and '&' symbol to be **30mm deep**. 1mm brushed stainless steel built up letters with 5mm thick **green 6T81 acrylic faces**. The green acrylic is to be shoulder cut at the rear to allow for returns to be bonded.

'Wasabi' to be **50mm deep** 1mm brushed stainless steel built up letters with 5mm **opal 050 acrylic faces**. The opal acrylic is to be shoulder cut at the rear to allow for returns to be bonded.

'sushi' and 'bento' to be **30mm deep** 1mm stainless steel built up letters with 5mm thick **orange 363 acrylic faces**. The orange acrylic is to be shoulder cut at the rear allow for returns to be bonded.

high power white LEDs, mounted to letter back to illuminate acrylic letter returns. illumination levels to be no more than 200cd/m2. each letter to have its own power supply.
signage contractor to provide template for power cable holes in glass fascia. all letters to be bonded to existing shopfront glazing with double-sided VHB tape. include white vinyl reverse letters applied inside face of glass to cover any visible adhesive.

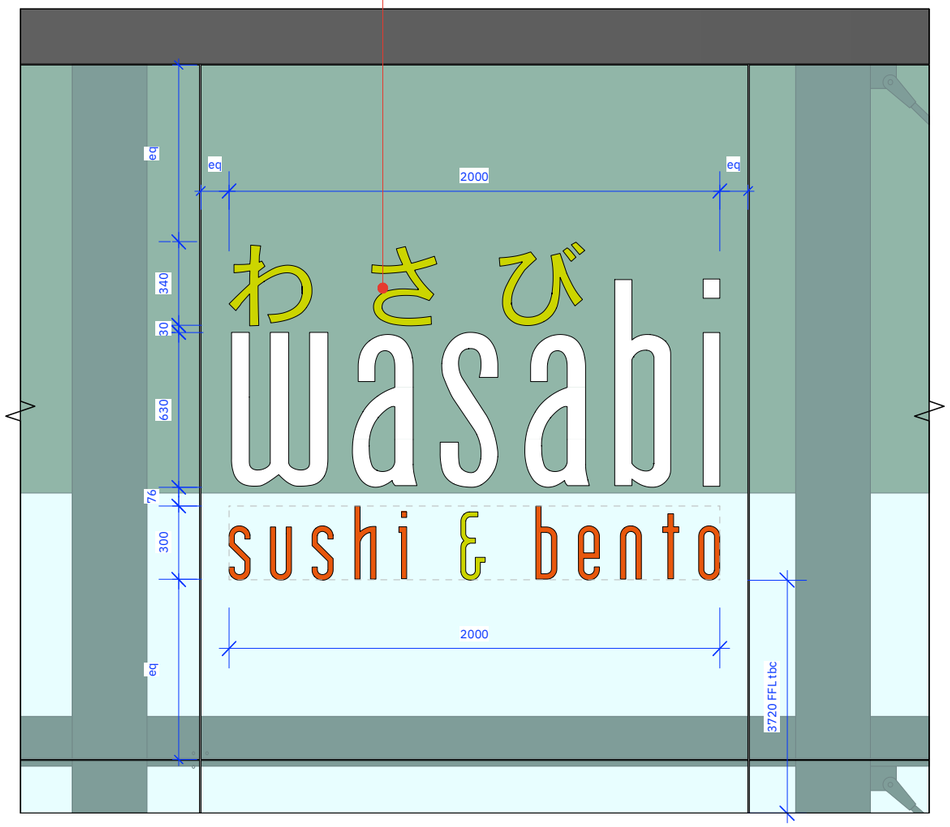


sign A
elevation
scale 1:25

INTERNALLY ILLUMINATED WASABI SIGN 763w 1800h O/A
bonded to external face of glass & signage luminance level: 300cd/m2

'Wasabi' to be **50mm deep** 1mm brushed stainless steel built up letters with 5mm **opal 050 acylic faces**. the opal acrylic is to be shoulder cut at the rear to allow for returns to be bonded.


high power white LEDs, mounted to letter back to illuminate acrylic letter returns. illumination levels to be no more than 200cd/m2.
each letter to have its own power supply.
signage contractor to provide template for power cable holes in glass fascia. all letters to be surface mounted to outside face of existing shopfront glazing with double-sided VHB tape. include white vinyl reverse letters applied inside face of glass to cover any visible adhesive.

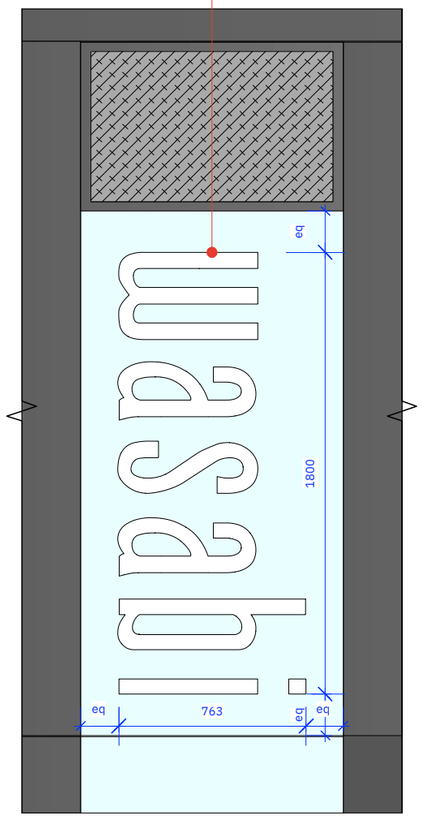

sign B
elevation
scale 1:25

2no. WASABI BANNER 550w 1350h O/A


canvas banner in Pantone 5535 CVC dark green, fixed between 2no. 50dia 800w metal rods in dark grey to match with existing shopfront metal panels. dark green printed banner with 425w 1003h 'WASABI' text in white. all screws to be small discreet and counter sunk in dark grey from technocolour spraying bolt fixings to suit existing paneling.

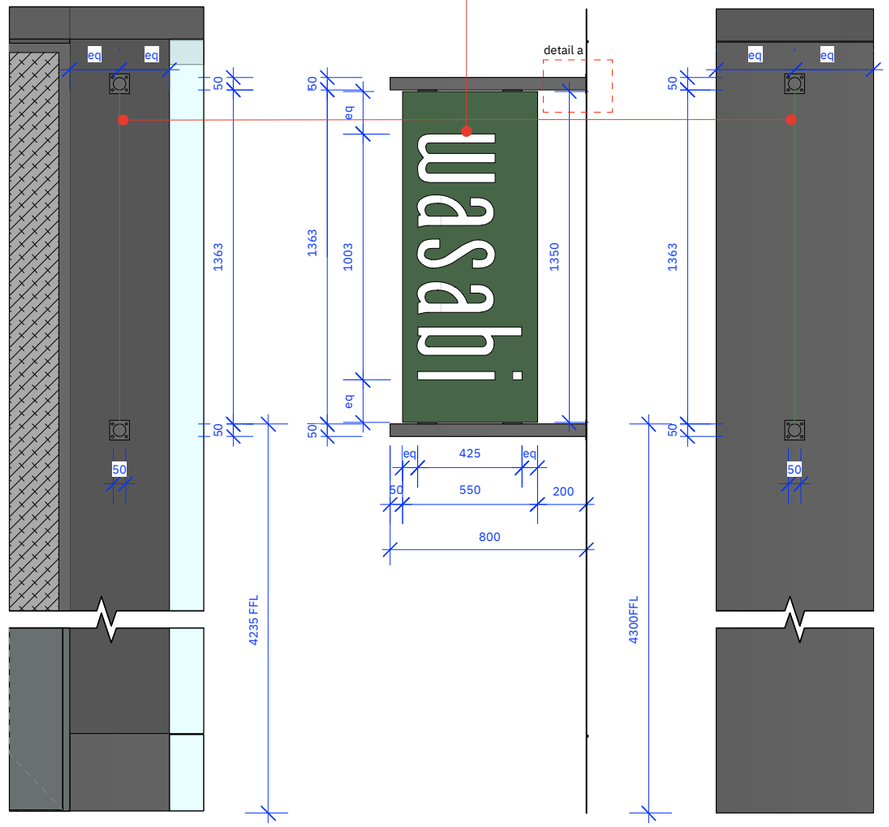


sign C (fountain st)
front elevation
scale 1:25

sign C
typical side elevation
scale 1:25


sign C (market st)
front elevation
scale 1:25

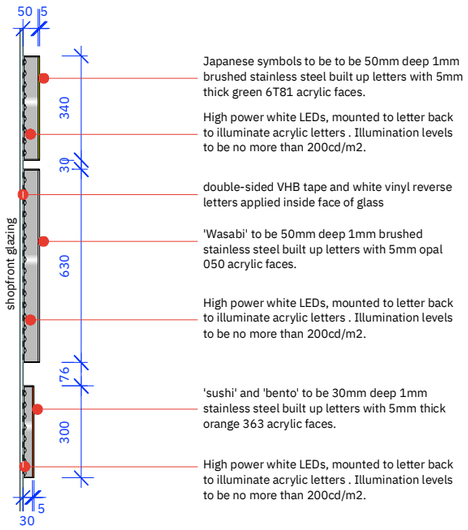

sign A
section
scale 1:20

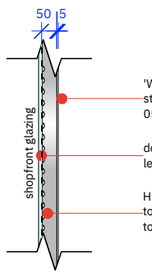

sign B
section
scale 1:20

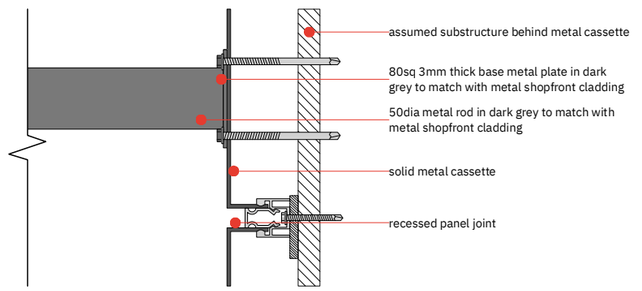

sign C
fixing detail a
` scale 1:5

CLIENT
わさび wasabi sushi & bento

TITLE
DETAILED SIGNAGE

DRAWING No.
TD25/WAS05/03.1

LOCATION
MANCHESTER
102 - 104 Market Street

REVISION | DATE | SCALE @ A3
A | 20.11.26 | 1:5, 1:20, 1:25

SCALE BAR: 1:25
0 0.5 1M
SCALE 1:25 METRES

SCALE BAR: 1:20
0 0.5M
SCALE 1:20 METRES

SCALE BAR: 1:5
0 0.1 0.2M
SCALE 1:5 METRES

All dimensions to be confirmed on site by Contractor. Structural works to be confirmed by Structural Engineer. All elements to comply with statutory requirements.

Copyright Tanner + Partners
25 Wootton Street Waterloo London SE1 8TG
email. studio@tannerdesign.co.uk
www.tannerdesign.co.uk


TANNER+PARTNERS

EXISTING NOTES


01	EXISTING FRAMELESS GLASS SHOPFRONT	06	EXISTING WINDOW GRAPHICS & VINYL COVERINGS
02	EXISTING METAL FASCIA PANELS		
03	EXISTING ENTRANCE DOORS		
04	EXISTING METAL CLAD SHOPFRONT		
05	EXISTING STONE PLINTH		



existing shopfront photographs

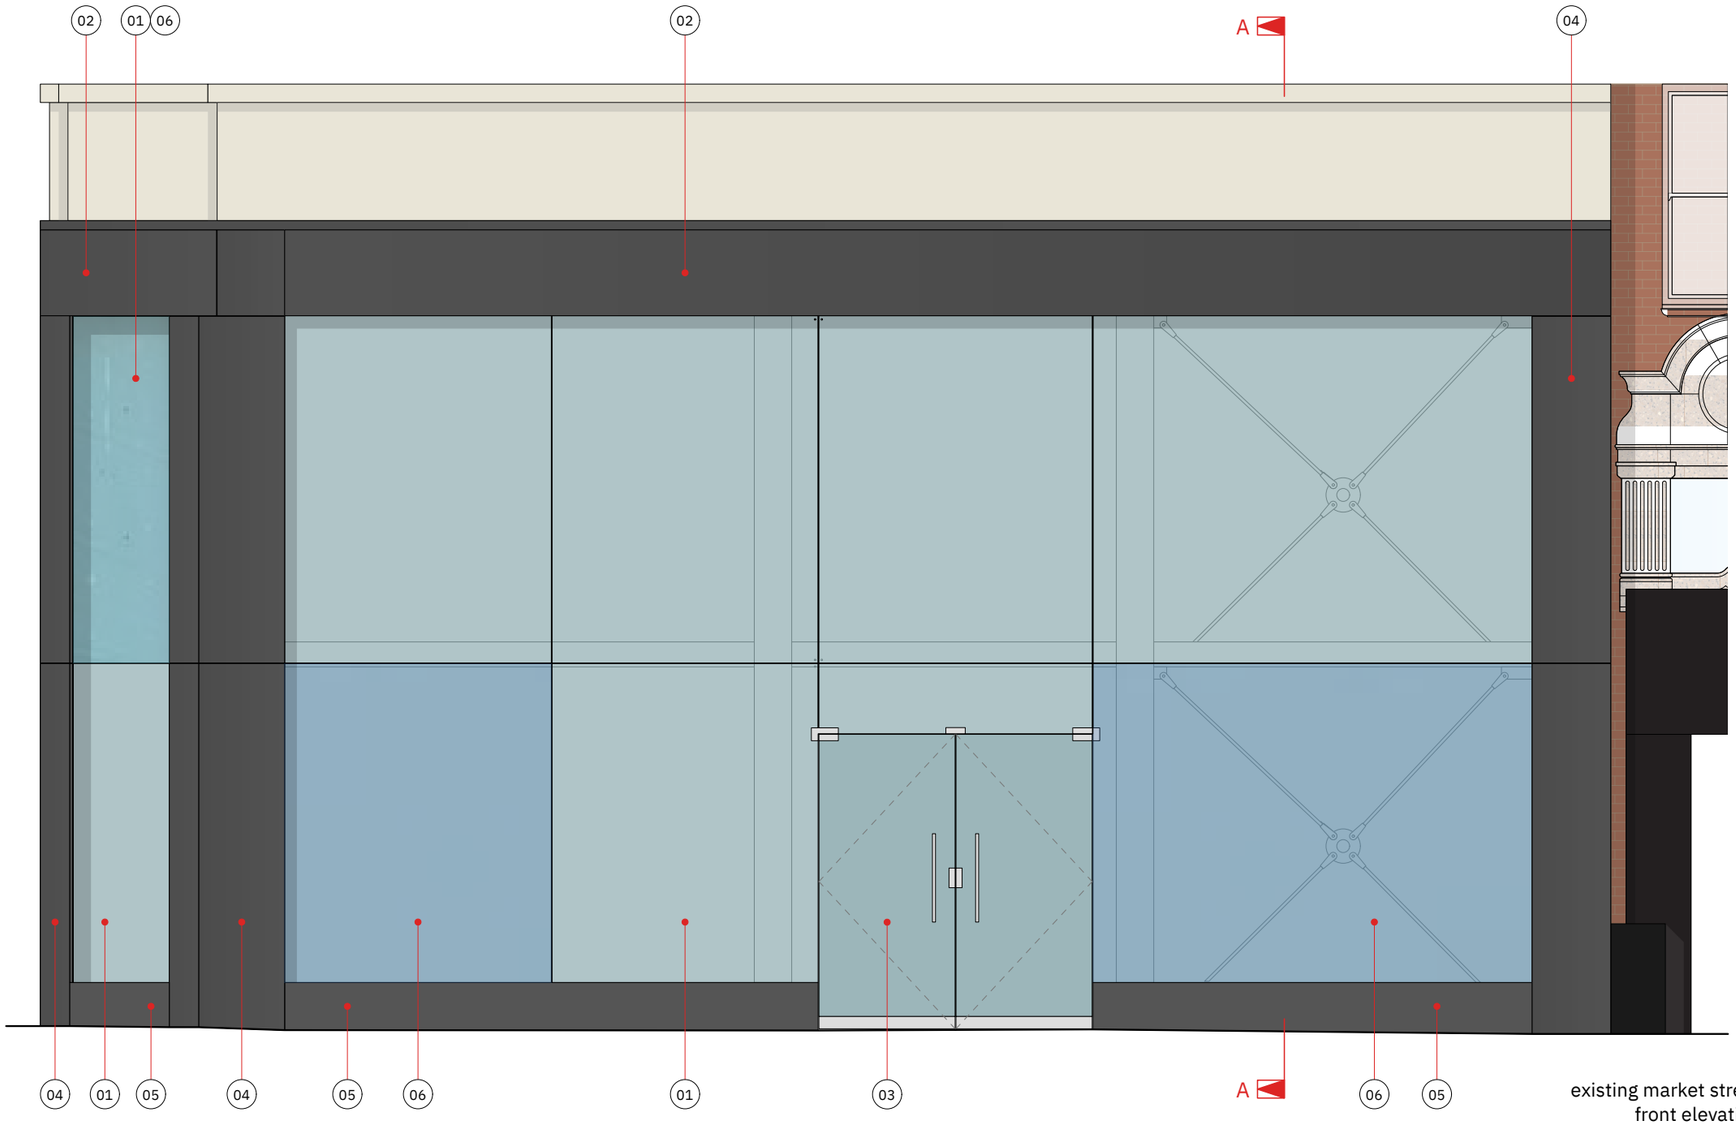

existing market street
front elevation

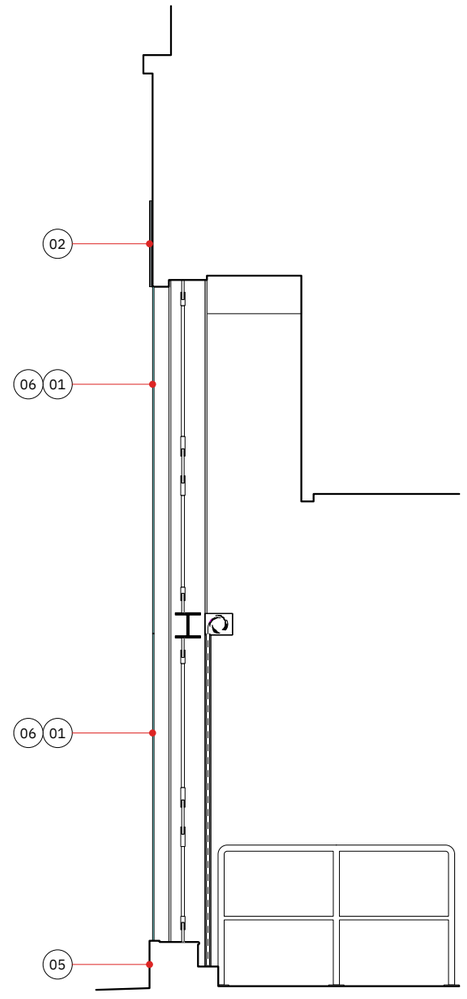

existing typical
section AA

CLIENT: わさび wasabi sushi & bento	TITLE: EXISTING SHOPFRONT 1	SCALE BAR: 1:50 (0, 0.5, 1, 2M)	All dimensions to be confirmed on site by Contractor. Structural works to be confirmed by Structural Engineer. All elements to comply with statutory requirements.
	DRAWING No.: TD25/WAS05/EX02.1	REVISIONS: .	Copyright Tanner Design Limited Unit BM3.23 Barley Mow Centre 10 Barley Mow Passage Chiswick London W4 4PH studio@tannerdesign.co.uk / tannerdesign.co.uk
LOCATION: MANCHESTER, 102 - 104 Market Street	REVISION: . / DATE: 21.11.25 / SCALE @ A3: 1:50		TANNER

EXISTING NOTES


01	EXISTING FRAMELESS GLASS SHOPFRONT	06	EXISTING WINDOW GRAPHICS & VINYL COVERINGS
02	EXISTING METAL FASCIA PANELS	07	EXISTING FIRE EXIT DOOR
03	EXISTING ENTRANCE DOORS		
04	EXISTING METAL CLAD SHOPFRONT		
05	EXISTING STONE PLINTH		



existing shopfront photographs



existing fountain street - side elevation

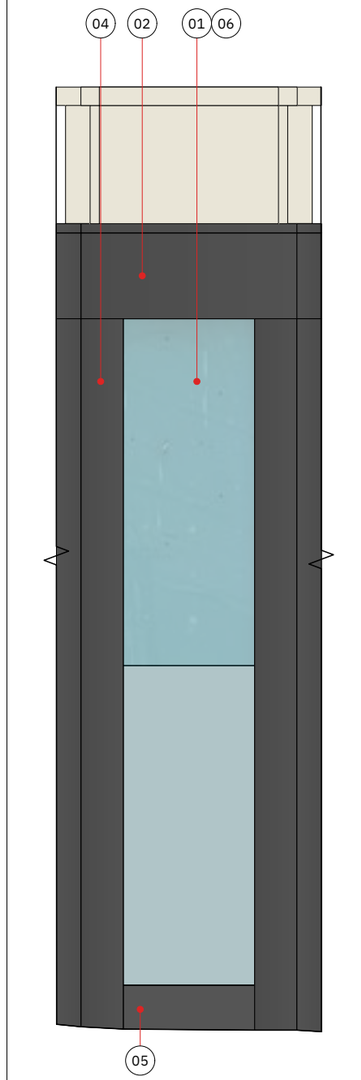

existing market street
front elevation

CLIENT
わさび wasabi sushi & bento

LOCATION
MANCHESTER
102 - 104 Market Street

TITLE
EXISTING SHOPFRONT 2

DRAWING No.
TD25/WAS05/EX02.2

REVISION	DATE	SCALE @ A3
.	21.11.25	1:50

SCALE BAR: 1:50
0 0.5 1 2M

REVISIONS
.

All dimensions to be confirmed on site by Contractor.
Structural works to be confirmed by Structural Engineer.
All elements to comply with statutory requirements.

Copyright Tanner Design Limited
Unit BM3.23 Barley Mow Centre
10 Barley Mow Passage Chiswick London W4 4PH
studio@tannerdesign.co.uk / tannerdesign.co.uk

TANNER