


54 PRINCESS STREET
GROUND FLOOR

This drawing is the property of **bluesky** Design and must not be copied or otherwise reproduced. All dimensions must be checked on site before commencing work. This drawing was produced using AutoCAD 2019.

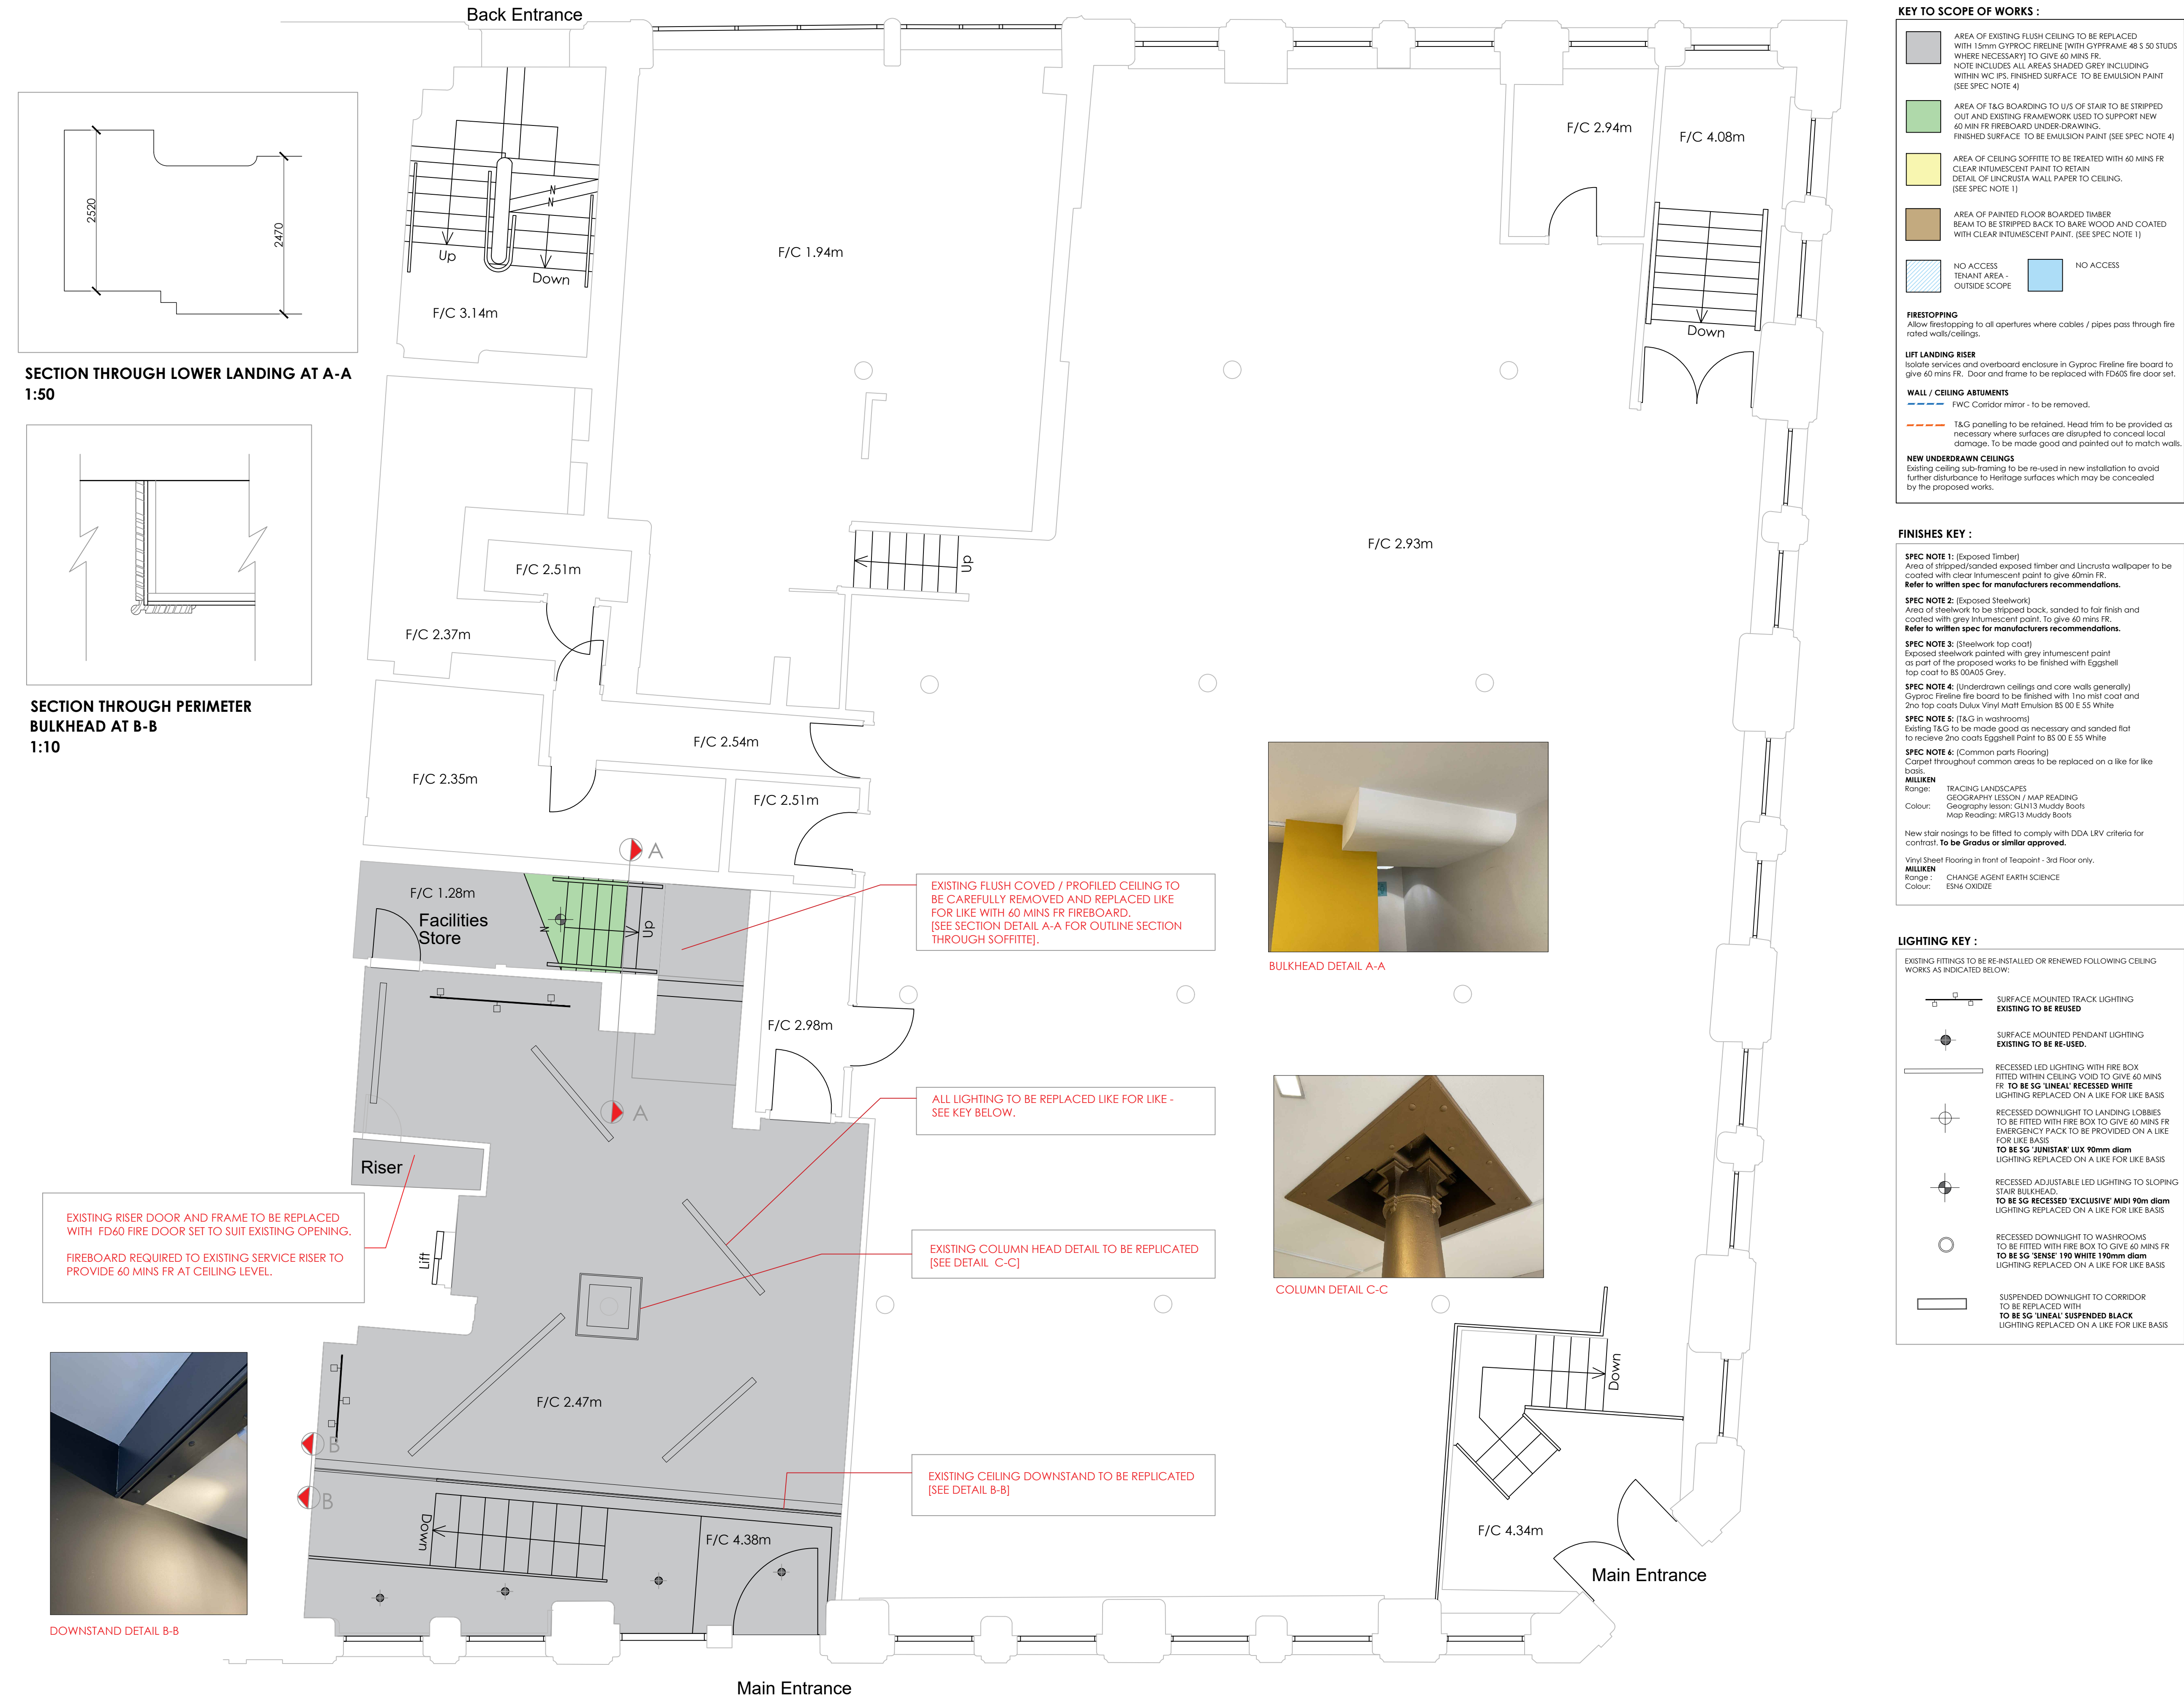

KEY TO SCOPE OF WORKS :

- AREA OF EXISTING FLUSH CEILING TO BE REPLACED WITH 15mm GYPROC FIRELINE [WITH GYFFRAME 48 S 50 STUDS WHERE NECESSARY] TO GIVE 60 MINS FR. NOTE INCLUDES ALL AREAS SHADED GREY INCLUDING WITHIN WC IPS. FINISHED SURFACE TO BE EMULSION PAINT (SEE SPEC NOTE 4)
- AREA OF T&G BOARDING TO U/S OF STAIR TO BE STRIPPED OUT AND EXISTING FRAMEWORK USED TO SUPPORT NEW 60 MIN FR FIREBOARD UNDER DRAWING. FINISHED SURFACE TO BE EMULSION PAINT (SEE SPEC NOTE 4)
- AREA OF CEILING SOFFITTE TO BE TREATED WITH 60 MINS FR CLEAR INTUMESCENT PAINT TO RETAIN DETAIL OF LINCRUSTA WALL PAPER TO CEILING. (SEE SPEC NOTE 1)
- AREA OF PAINTED FLOOR BOARDED TIMBER BEAM TO BE STRIPPED BACK TO BARE WOOD AND COATED WITH CLEAR INTUMESCENT PAINT. (SEE SPEC NOTE 1)
- NO ACCESS TENANT AREA - OUTSIDE SCOPE
- NO ACCESS

FIRESTOPPING
Allow firestopping to all apertures where cables / pipes pass through fire rated walls/ceilings.

LIFT LANDING RISER
Isolate services and overboard enclosure in Gyproc Fireline fire board to give 60 mins FR. Door and frame to be replaced with FD60S fire door set.

WALL / CEILING ABUTMENTS
FWC Corridor mirror - to be removed.
T&G panelling to be retained. Head trim to be provided as necessary where surfaces are disrupted to conceal local damage. To be made good and painted out to match walls.

NEW UNDERDRAWN CEILINGS
Existing ceiling sub-framing to be re-used in new installation to avoid further disturbance to Heritage surfaces which may be concealed by the proposed works.

FINISHES KEY :

SPEC NOTE 1: (Exposed Timber)
Area of stripped/sanded exposed timber and Lincrusta wallpaper to be coated with clear intumescent paint to give 60min FR.
Refer to written spec for manufacturers recommendations.

SPEC NOTE 2: (Exposed Steelwork)
Area of steelwork to be stripped back, sanded to fair finish and coated with grey intumescent paint. To give 60 mins FR.
Refer to written spec for manufacturers recommendations.

SPEC NOTE 3: (Steelwork top coat)
Exposed steelwork painted with grey intumescent paint as part of the proposed works to be finished with Eggshell top coat to BS 0045 Grey.

SPEC NOTE 4: (Underdrawn ceilings and core walls generally)
Gyproc Fireline fire board to be finished with 1no mist coat and 2no top coats Dulux Vinyl Matt Emulsion BS 00 E 55 White

SPEC NOTE 5: (T&G in washrooms)
Existing T&G to be made good as necessary and sanded flat to receive 2no coats Eggshell Paint to BS 00 E 55 White

SPEC NOTE 6: (Common parts flooring)
Carpet throughout common areas to be replaced on a like for like basis.

MILLIKEN
Range: TRACING LANDSCAPES
GEOGRAPHY LESSON / MAP READING
Colour: Geography lesson: GUN13 Muddy Boots
Map Reading: MRO13 Muddy Boots

New stair nosings to be fitted to comply with DDA LRV criteria for contrast. **To be Grout or similar approved.**

Vinyl Sheet Flooring in front of Teapoint - 3rd Floor only.
MILLIKEN
Range: CHANGE AGENT EARTH SCIENCE
Colour: ERN-GUIDE.

LIGHTING KEY :

EXISTING FITTINGS TO BE REINSTALLED OR RENEWED FOLLOWING CEILING WORKS AS INDICATED BELOW:

- SURFACE MOUNTED TRACK LIGHTING
EXISTING TO BE RE-USED
- SURFACE MOUNTED PENDANT LIGHTING
EXISTING TO BE RE-USED.
- RECESSED LED LIGHTING WITH FIRE BOX
FITTED WITHIN CEILING VOID TO GIVE 60 MINS FR. **TO BE SG LINEAL RECESSED WHITE**
LIGHTING REPLACED ON A LIKE FOR LIKE BASIS
- RECESSED DOWNLIGHT TO LANDING LOBBIES
TO BE FITTED WITH FIRE BOX TO GIVE 60 MINS FR
EMERGENCY PACK TO BE PROVIDED ON A LIKE FOR LIKE BASIS
TO BE SG JUNISTAR LUX 90mm diam
LIGHTING REPLACED ON A LIKE FOR LIKE BASIS
- RECESSED ADJUSTABLE LED LIGHTING TO SLOPING STAIR BULKHEAD.
TO BE SG RECESSED EXCLUSIVE AIDI 90m diam
LIGHTING REPLACED ON A LIKE FOR LIKE BASIS
- RECESSED DOWNLIGHT TO WASHROOMS
TO BE FITTED WITH FIRE BOX TO GIVE 60 MINS FR
TO BE SG SENSE 190 WHITE 190mm diam
LIGHTING REPLACED ON A LIKE FOR LIKE BASIS
- SUSPENDED DOWNLIGHT TO CORRIDOR
TO BE REPLACED WITH
TO BE SG LINEAL SUSPENDED BLACK
LIGHTING REPLACED ON A LIKE FOR LIKE BASIS

Rev	Date	Description	Initials
E	11.11.21	Updated following OB comments FLC	
D	05.11.21	Updated following project meeting FLC	
C	28.10.21	Updated following site survey	FLC
B	07.09.21	Notes updated	FLC
A	19.08.21	Updated following site survey	FLC

Client:

Project:

COMMON PARTS FIRE PROTECTION ENHANCEMENT

Address:

54 PRINCESS STREET MANCHESTER

Drawing Title:

GROUND FLOOR SCOPE OF WORKS

Date: 23.07.21

Project Number: 1244

Scale: 1:50@A1

Drawn by: FLC

Drawing Number:

1244-0G-SW01[E]