


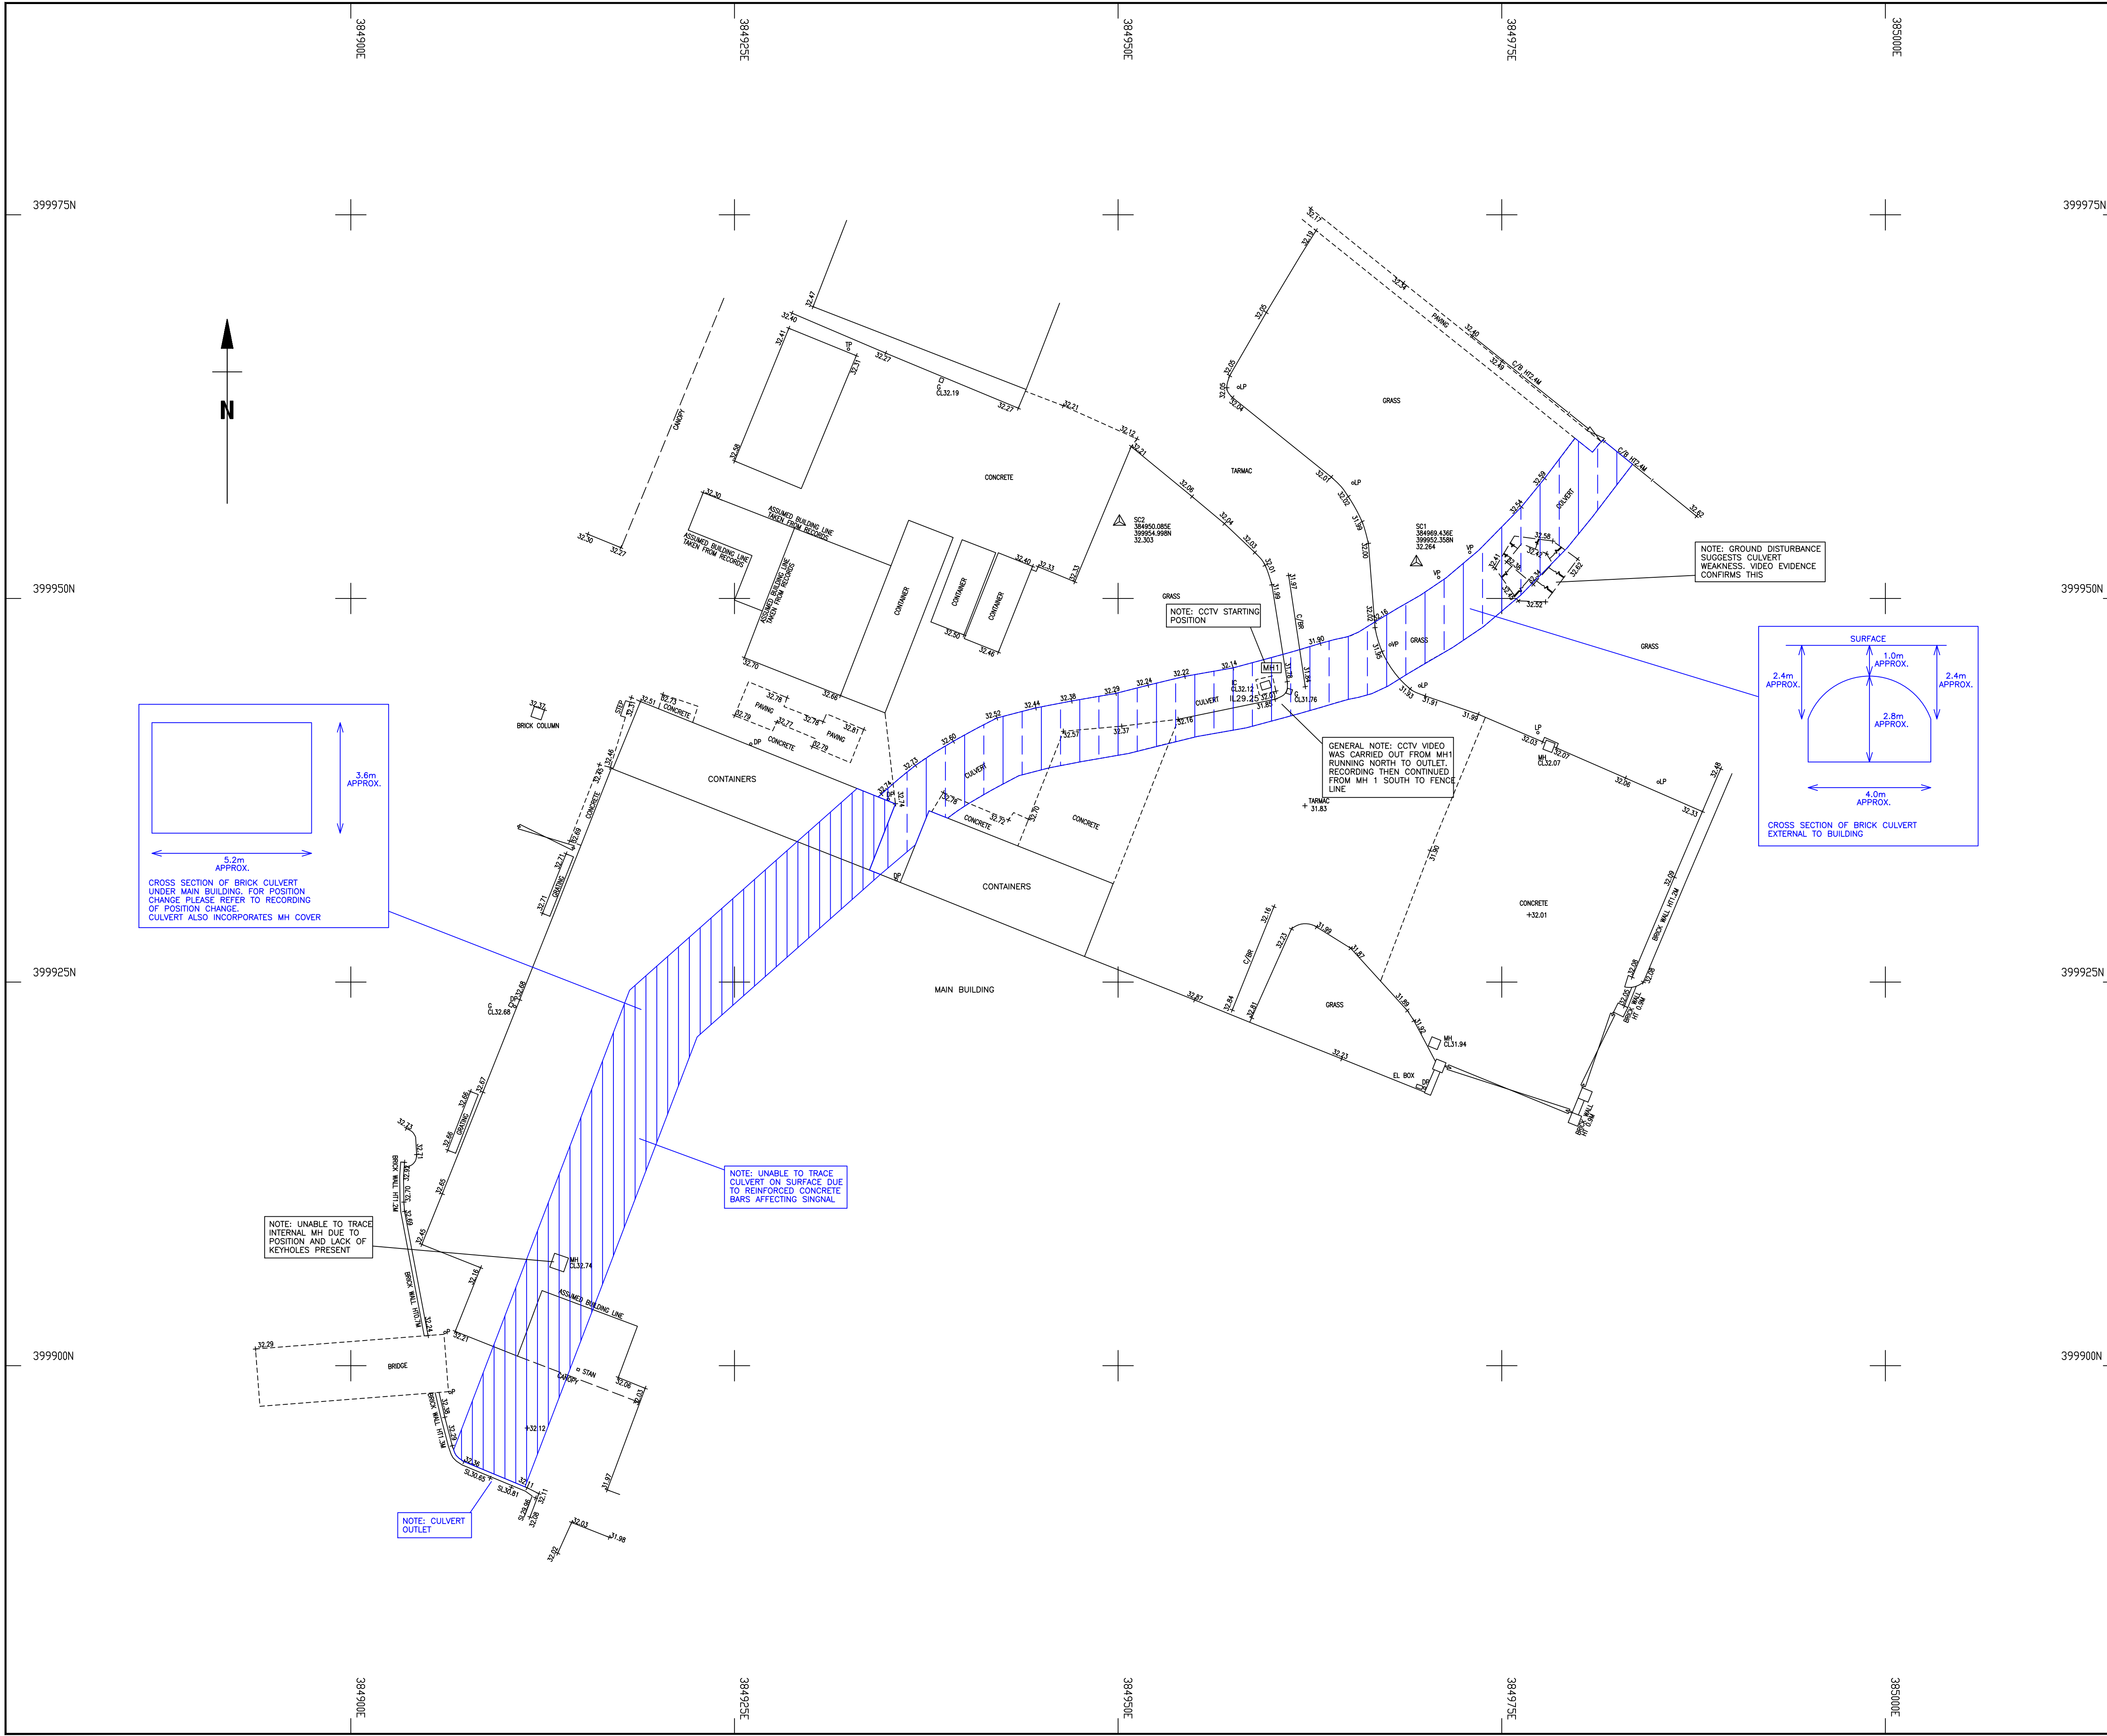

Survey Notes

Grid: Local, Plane, Metric, Related to National Grid at SC1.

Levels: OS Datum from GNSS positioning converted using the National Geoid Model OSGM15

Notes

Topographical Survey Legend

BUILDINGS AND WALLS	GENERAL INFORMATION
Building	Petrol Pump
Open Road	Basement Light
Run	Footbridge
Passage	Dish Type Channel
Wall with Height	Slit Type Channel
Retaining Wall	Grate Type Channel
	Tactile Paving
	Crown Barrier
	Column
	Stanchion
	Car Vacuum
	Office Fit
	Air Valve
	Trough
	Chimney
	Telephone Call Box

FENCE STYLES AND DESCRIPTIONS
Close Boarded
Corrugated Iron
Chainlink
Handrail
Interwoven
Iron Rollings
Lattice
Miscellaneous
Post & Chain
Post & Rail
Post & Wire
Post & Barbed Wire
Wire mesh
Gate
Fence Inset

ROADS
Kerbs
Edge of Surfacing
Pedestrian Crossing
Track
Footpath

STREET FURNITURE
Beltline Beacon
Bus Stop
Bus Stop
Car Eye
Cool Chute
Closed Circuit TV
Drain
Electricity Pole
Flood Light
Flag Staff
Lamp Post
Letter Box
Name Plate (street)
Measuring Ring
Mail Post or Mooring Post
Service Marker
Mail Stone
Post
Parking Meter
Reflector Post
Reading Eye
Road Sign
Speed Camera
Information Sign
Stop
Traffic Light
Telegraph Pole
Traffic Light Push Button Post
Traffic Light Control
Control Box
British Telecom Box
Electricity Box
Gas Box

INSPECTION CHAMBERS AND PIPES
Inspection Cover (Flat)
Inspection Cover (Dome)
Manhole
British Telecom Cover
Inspection Cover (Comms)
Cable TV
Inspection Cover Traffic Signals
Gully
Kerbs Outlet
Vent Pipe
Down Pipe
Rain Water Pipe
Soil Pipe
Gas Pipe
Unable to lift cover
Stop Top
Stop Valve
Lamphole
Hydrant
Earth Pit
Gas Valve
Water Meter
Washout
Reading Eye

SURVEY INFORMATION SIGNS
Permanent Ground Marker
O.S. Trig Station
O.S. Bench Mark

GEOTECHNICAL INFORMATION
Borehole
Test Pit
Monitor Pin
Probe Hole
Window Sample

Rev. Date Description

Rev.	Date	Description

Client

TEAM DRAINAGE UK

2nd FLOOR, PEEL HOUSE, PEEL ROAD

PIMBO IND. ESTATE, SKELMERSDALE WN8 9PT

Project

HMG PAINTS LTD RIVERSIDE WORKS

COLLYHURST ROAD, COLLYHURST

MANCHESTER M40 7RU

Drawing Title

TOPOGRAPHICAL SURVEY

Drawn By

IC

26/04/2021

Checked by

ED

27/04/2021

Drawing No

57100/1

Survey Date

April 2021

Scale

A1@1:200

Revision

Accreditations

MALCOLM HUGHES CHARTERED LAND SURVEYORS

65 Cross Street, Sale Manchester M33 7HF Tel: 0161 905 1265 www.malcolmhughes.co.uk survey@mhls.co.uk

HEAD OFFICE

Peel House, 2nd Floor Peel Road, Pimbo, Skelmersdale, WN8 9PT

01695 768 714

RICS THE SURVEY ASSOCIATION ICES

PS 14126