


© BOWKER SADLER PARTNERSHIP LIMITED
■ THIS DRAWING IS THE SUBJECT OF COPYRIGHT WHICH VESTS IN BOWKER SADLER PARTNERSHIP LIMITED. IT IS AN INFRINGEMENT OF COPYRIGHT TO REPRODUCE THIS DRAWING, BY WHATEVER MEANS, INCLUDING ELECTRONIC, WITHOUT THE EXPRESS WRITTEN CONSENT OF BOWKER SADLER PARTNERSHIP LIMITED WHICH RESERVES ALL ITS RIGHTS
BOWKER SADLER PARTNERSHIP LIMITED ASSERTS ITS RIGHTS TO BE IDENTIFIED AS THE AUTHOR OF THIS DESIGN
■ DRAWING NOT TO BE SCALED.
■ REPORT ERRORS & OMISSIONS TO ARCHITECT.
■ CHECK ALL DIMENSIONS ON SITE
■ DRAWING TO BE READ IN CONJUNCTION WITH THE HEALTH AND SAFETY PLAN AND ALL RELEVANT RISK ASSESSMENTS

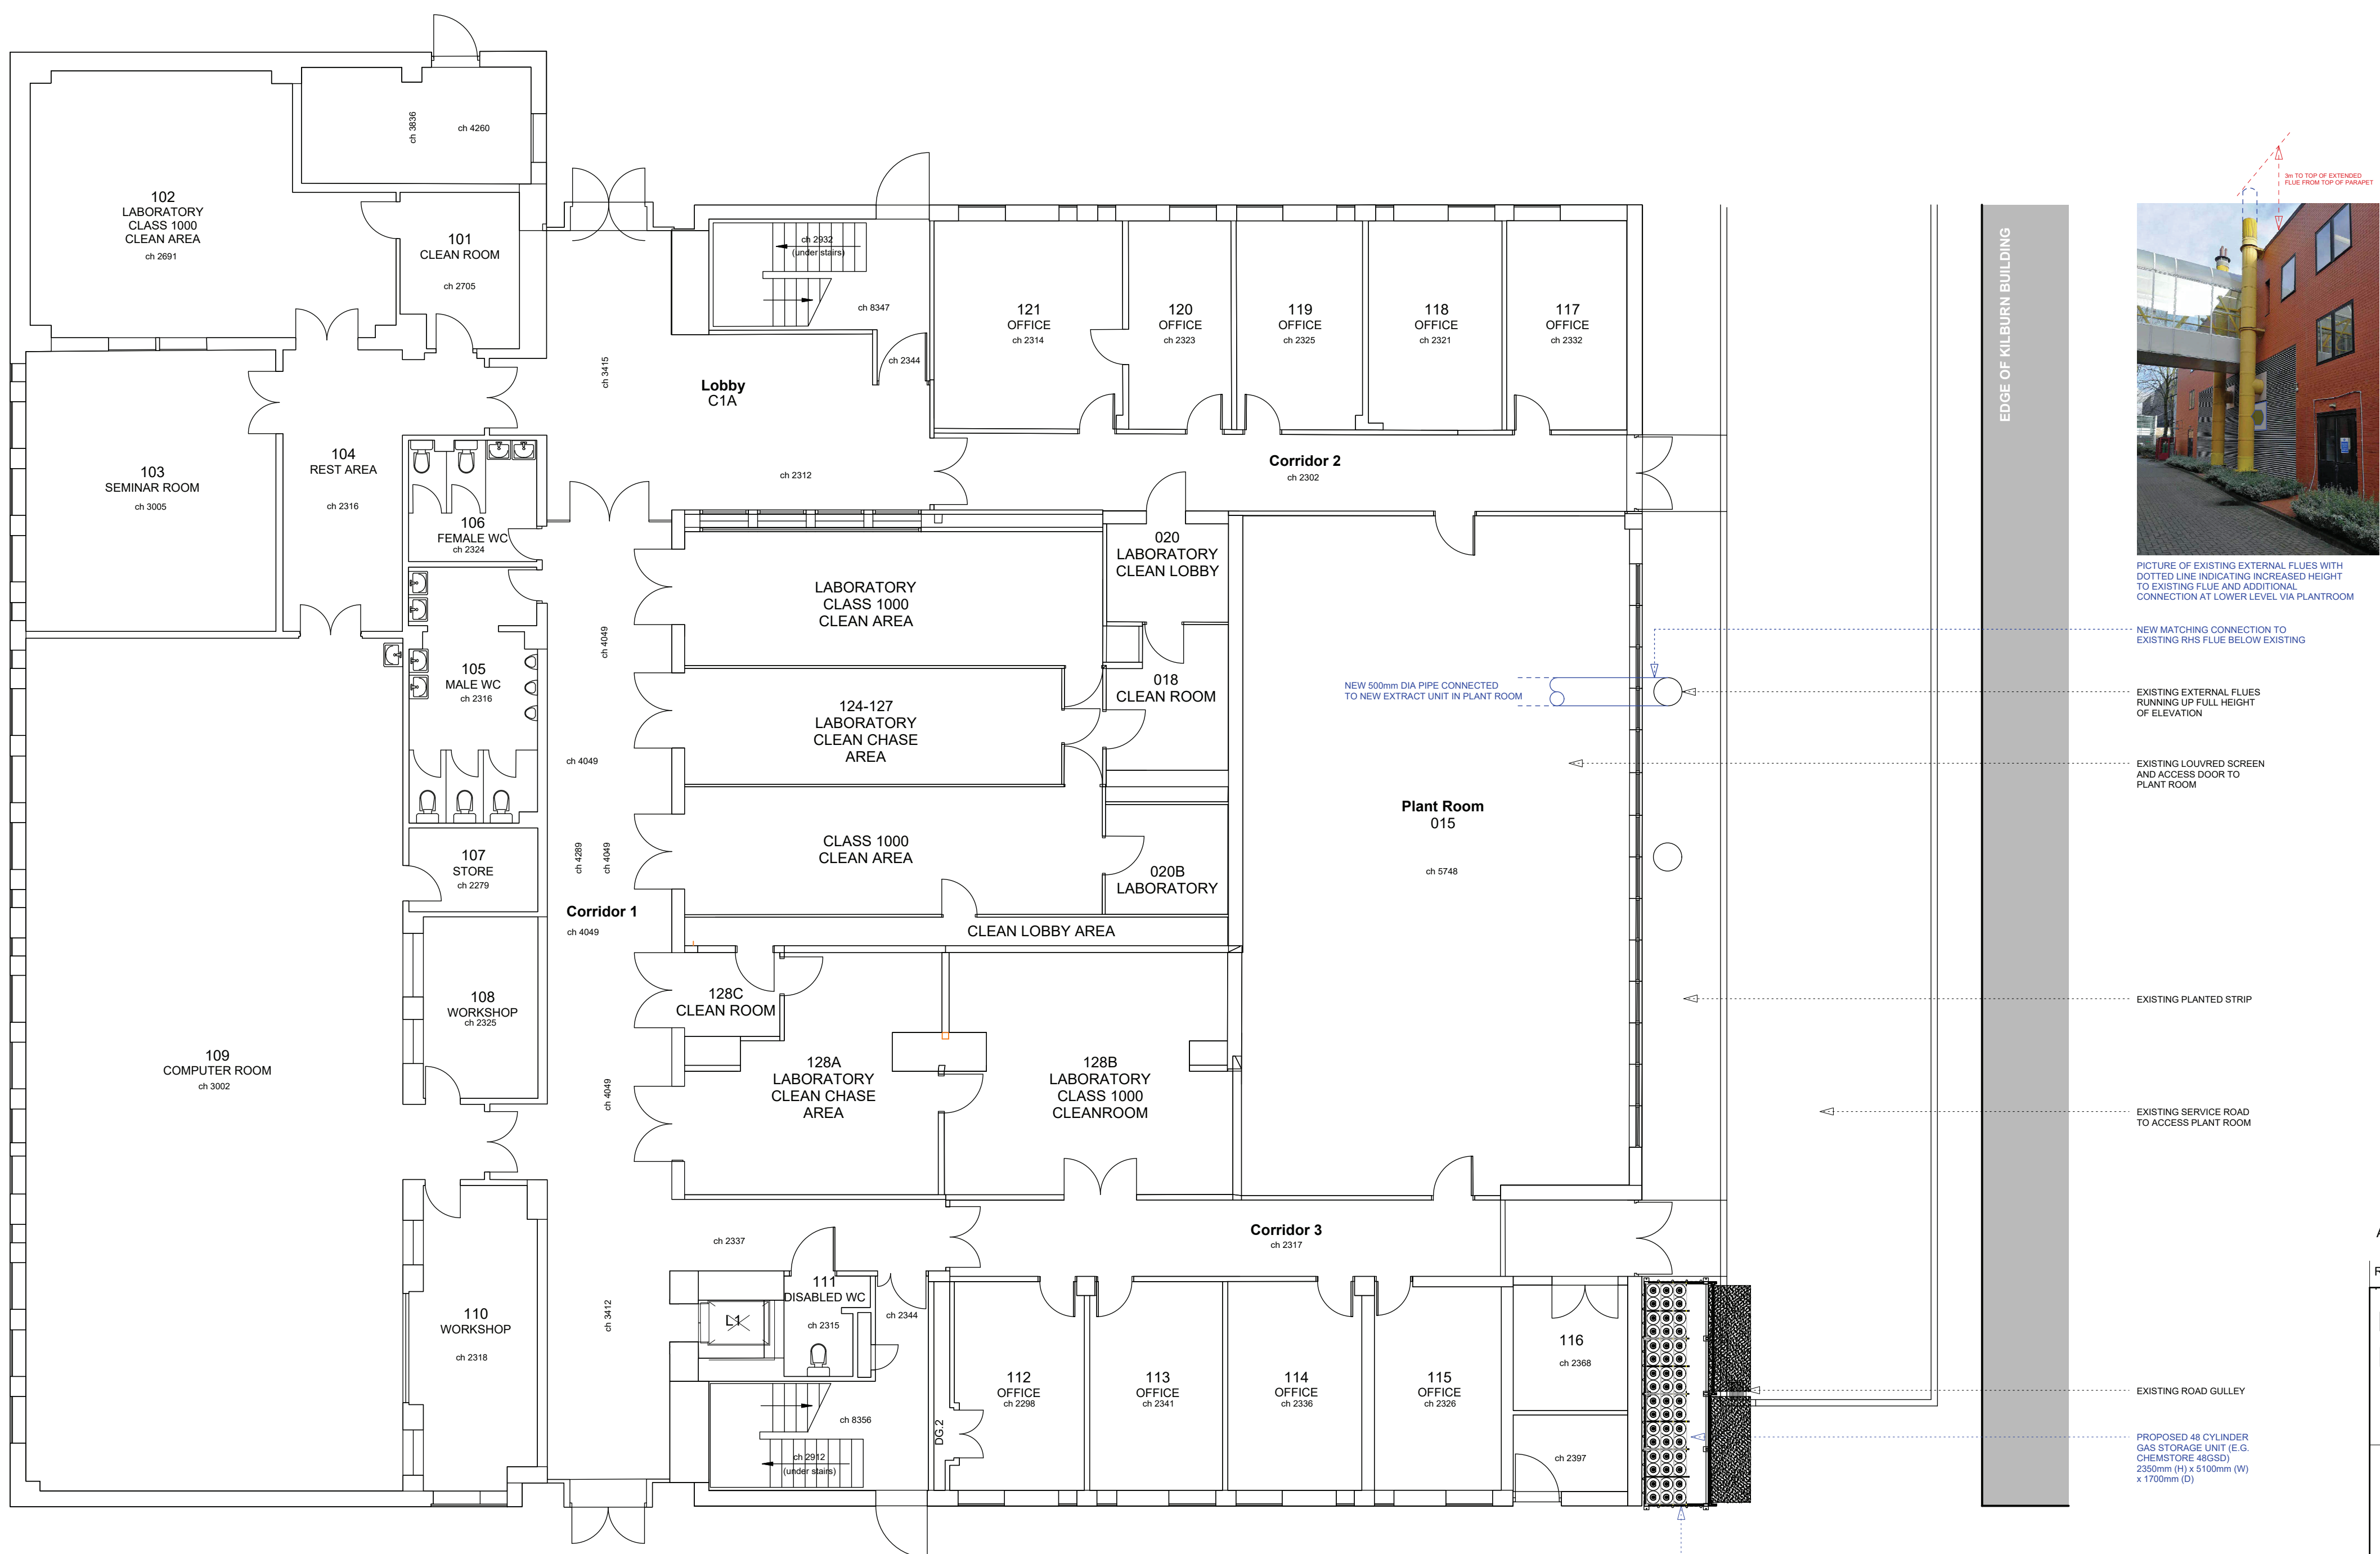

PICTURE OF EXISTING EXTERNAL FLUES WITH DOTTED LINE INDICATING INCREASED HEIGHT TO EXISTING FLUE AND ADDITIONAL CONNECTION AT LOWER LEVEL VIA PLANTROOM

NEW MATCHING CONNECTION TO EXISTING RHS FLUE BELOW EXISTING

EXISTING EXTERNAL FLUES RUNNING UP FULL HEIGHT OF ELEVATION

EXISTING LOUVERED SCREEN AND ACCESS DOOR TO PLANT ROOM

EXISTING PLANTED STRIP

EXISTING SERVICE ROAD TO ACCESS PLANT ROOM

EXISTING ROAD GULLY

PROPOSED AS CYLINDER GAS STORAGE UNIT E.G. CHEMSTORE 460SD) 2350mm (H) x 1700mm (W) x 1700mm (D)



A 30.03.22 DL FURTHER DETAIL ADDED TO PROPOSED GAS BOTTLE STORE AS

REV	DATE	DRN	CHKD
-----	------	-----	------

PROJECT
Molten Salt Nuclear Research Laboratory

CLIENT
MANCHESTER 1824
The University of Manchester

DRAWING
IT Building Ground Floor as Proposed

SCALE	SHEET SIZE	DRAWN	CHECKED	DATE
1 : 100	@A1	DL	AS	22.02.22

BOWKER SADLERARCHITECTURE
A: Hatherlow House, Hatherlow, Romiley, Stockport SK6 3DY
T: 0161 406 7333
E: office@bowker-sadler.co.uk
W: www.bowker-sadler.co.uk

JOB No	DRAWING No	REVISION
21-012	1006	A
STATUS	Planning	