


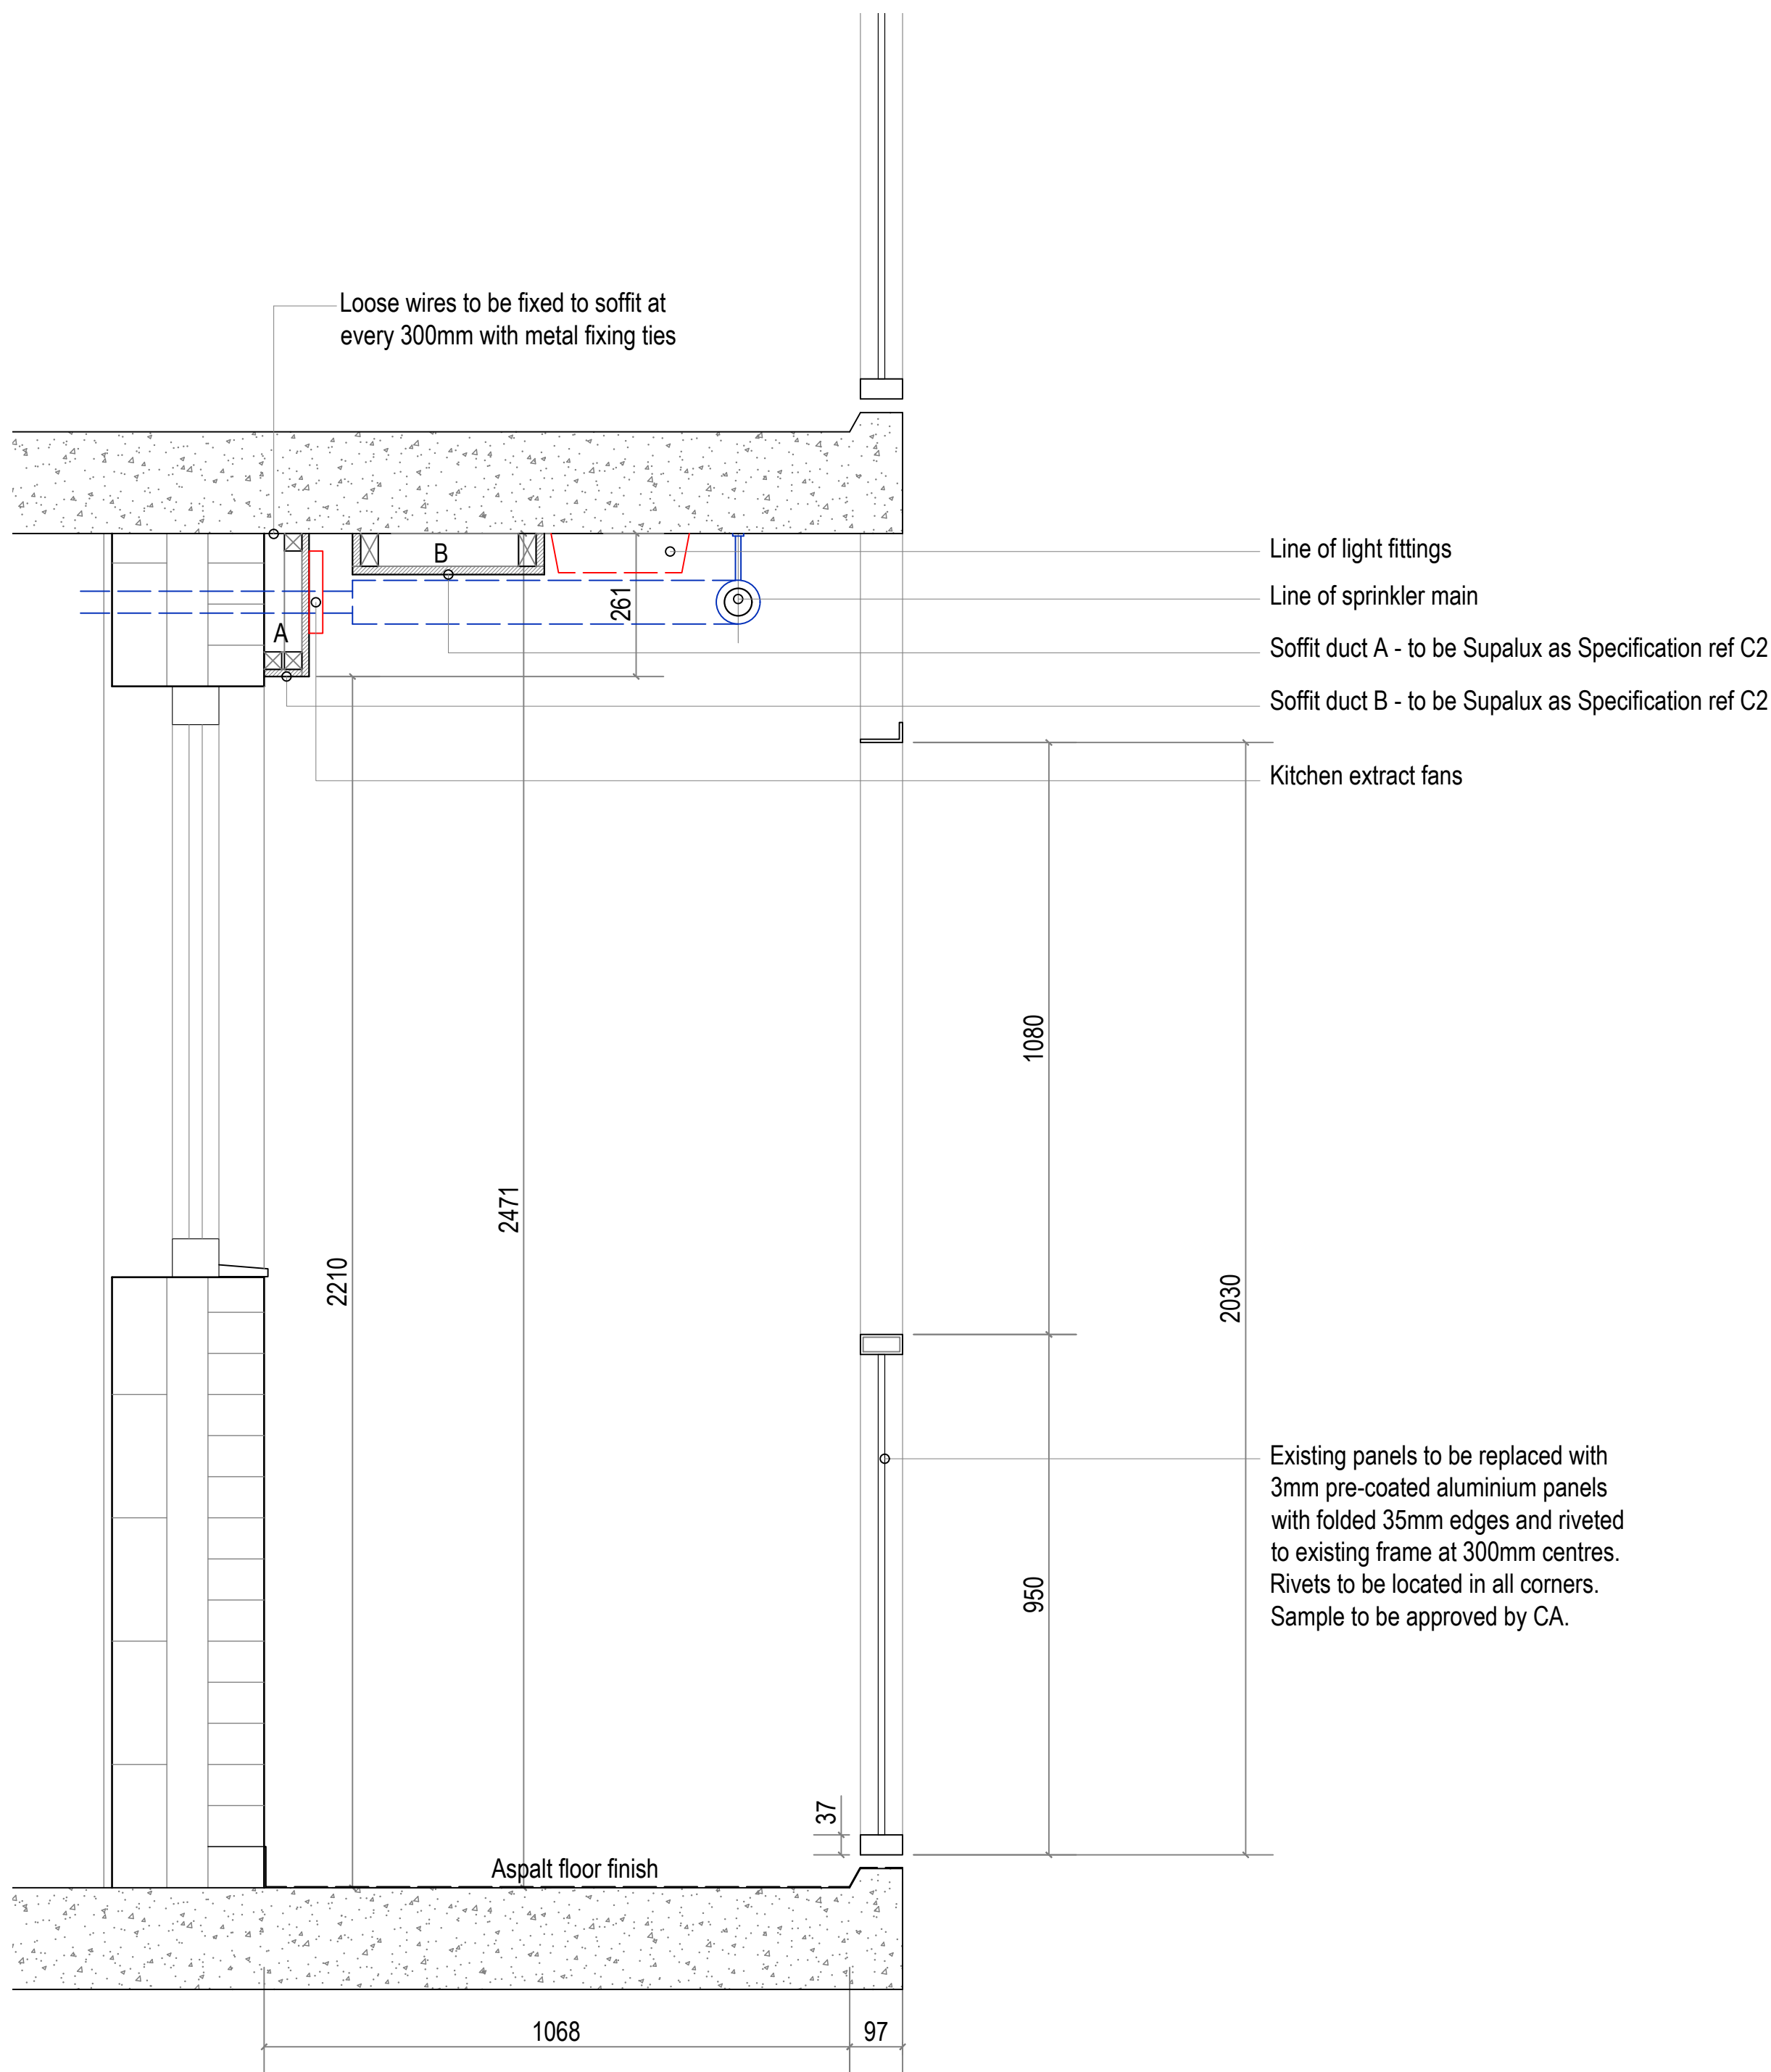

Section through high level walkway



Rev _____ Date _____

ARCUS
CONSULTING

Arcus Consulting LLP
Wakefield 0192 466 9000
Liverpool 0151 708 1080
Info@arcus.uk.com

Manchester 0161 905 3222
Newcastle 0191 272 5781
www.arcus.uk.com

London 0208 8742 2512
Rugby 01788 297 127

Client
Wythenshawe Community Housing Group

Project
West View Court

Title
Section through high level walkway

Scale 1:10 Date 04/04/22 Stage TENDER

Job No P6584 Drawing No 06 Rev

Drawn SPO Approved

This drawing is the copyright of Arcus. Contractors must check all dimensions on site. Do not scale the drawings. Only figured dimensions are to be worked to.