


Old Mill Street

Great Ancoats Street

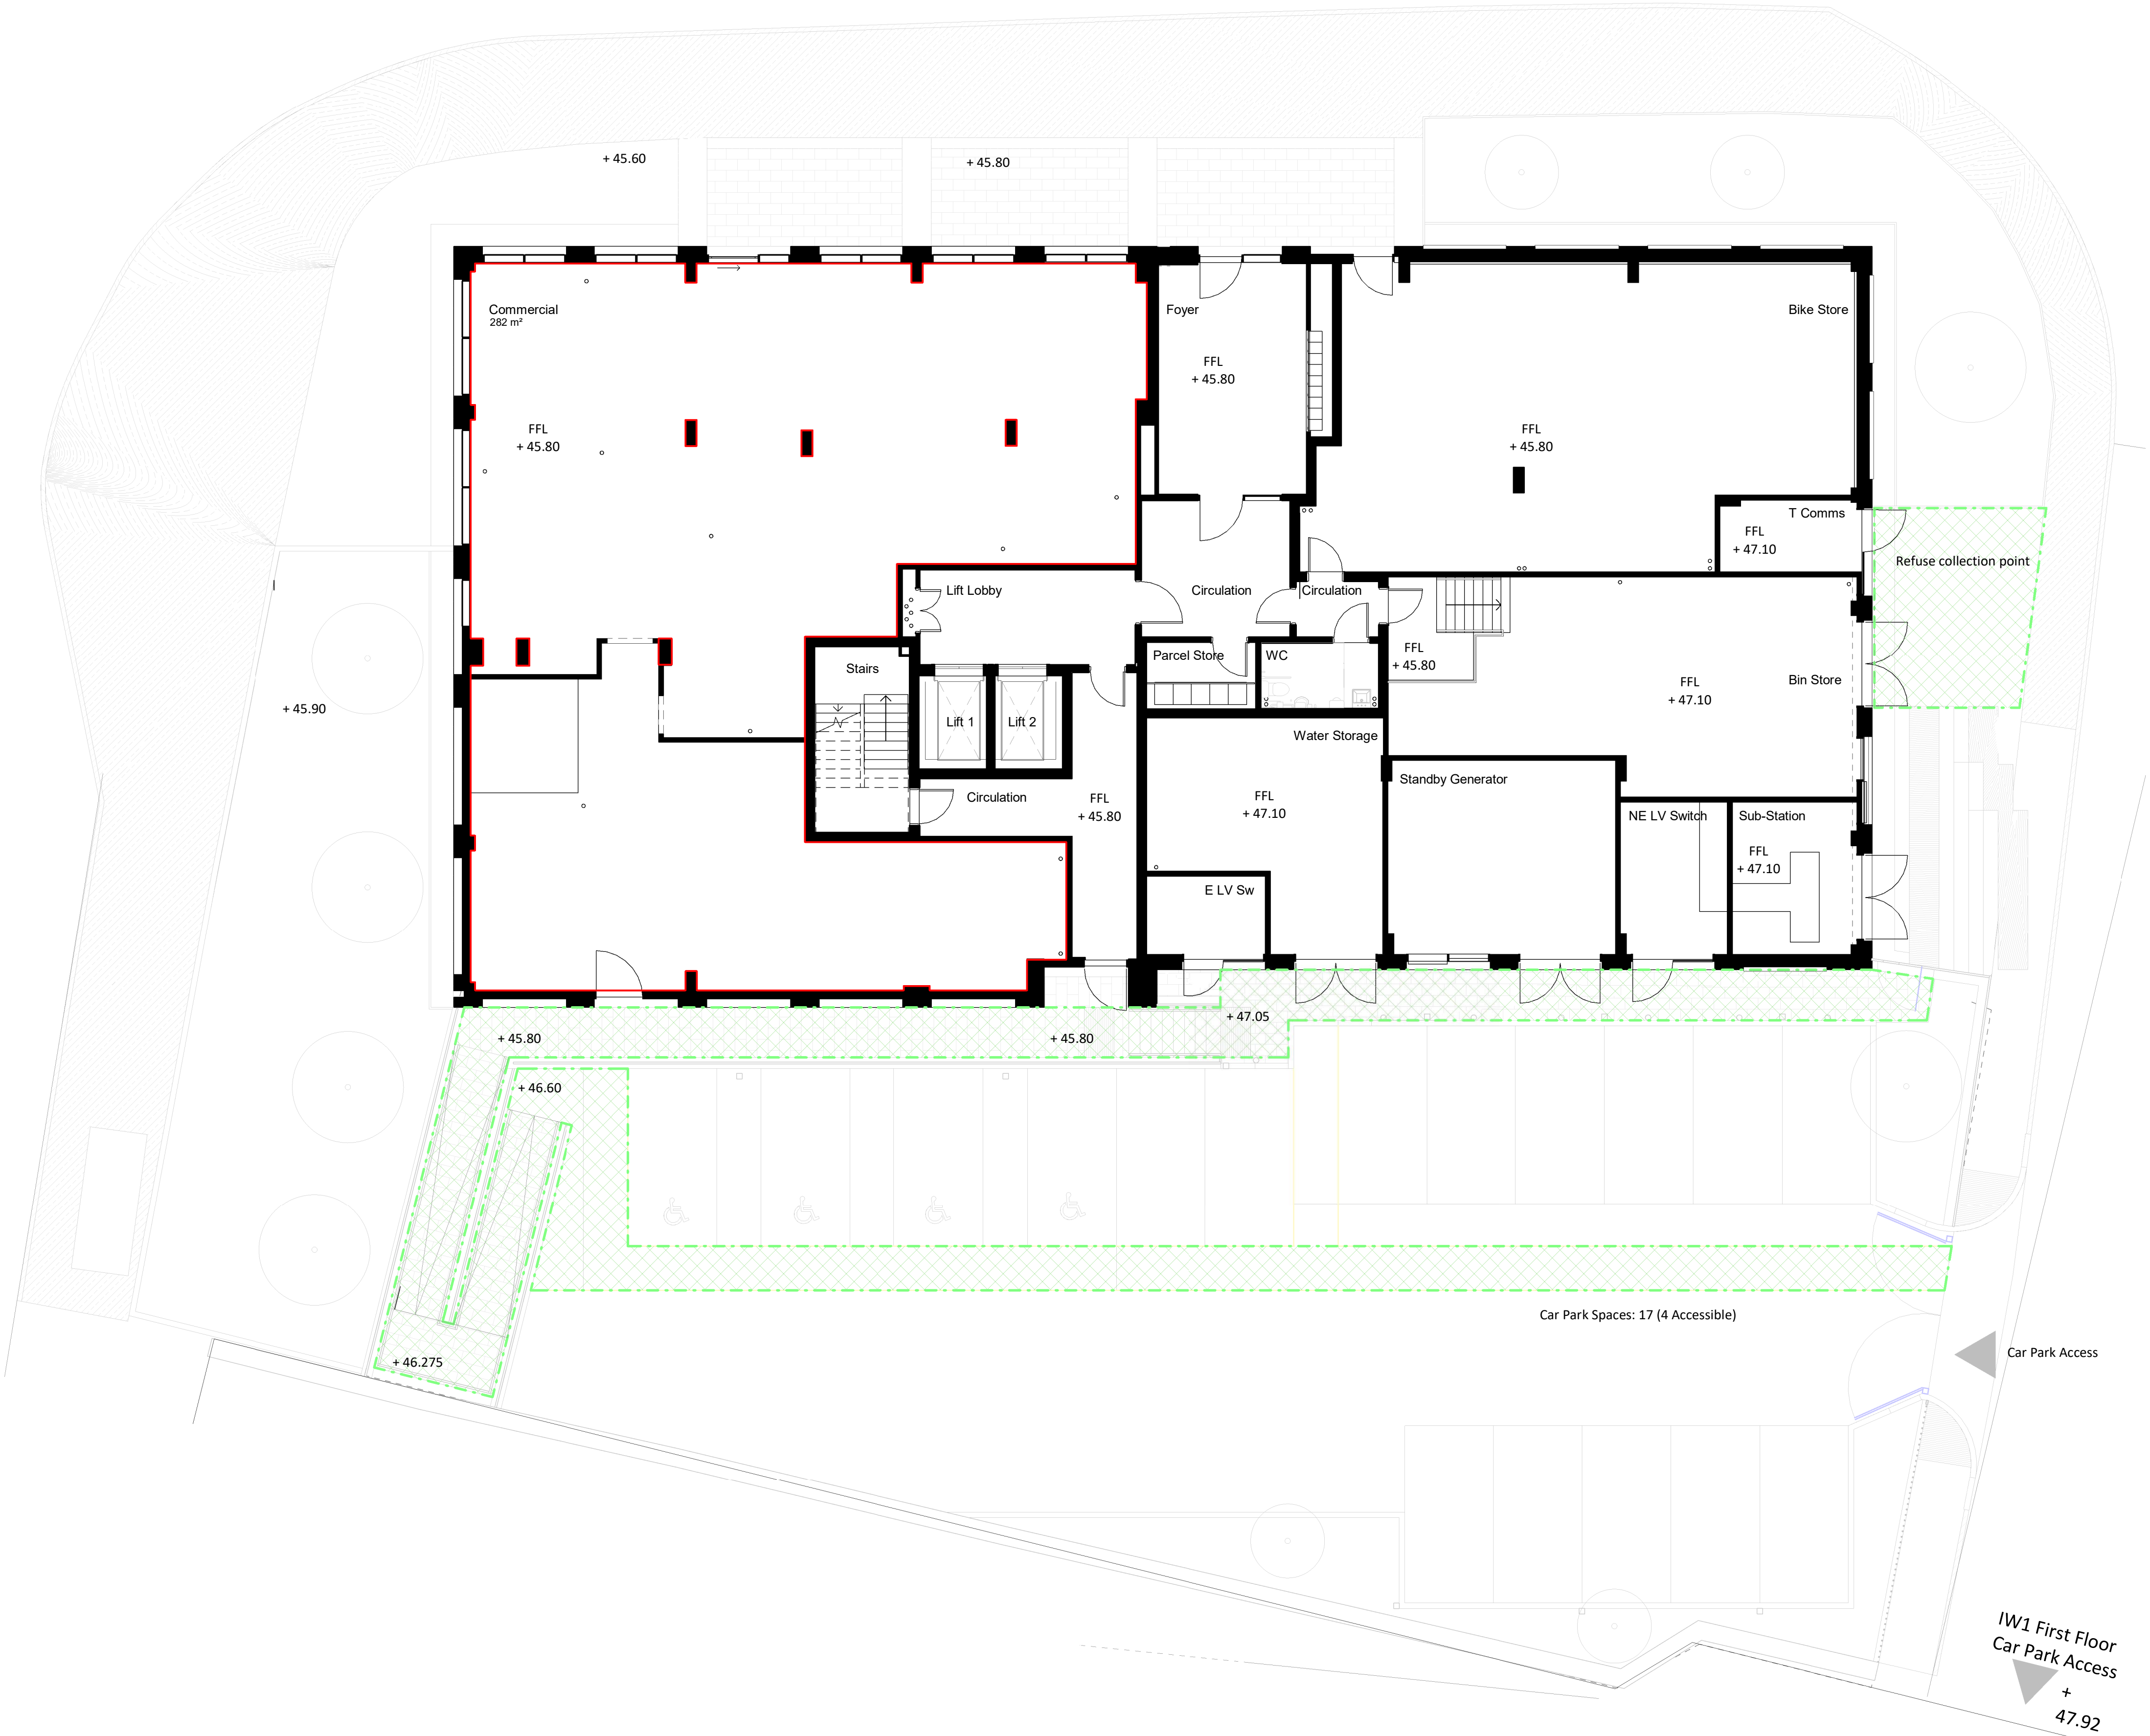


The use of this data by the recipient acts as an agreement of the following statements. Do not use this data if you do not agree with any of the following statements:-

All drawings are based upon site information supplied by third parties and as such their accuracy cannot be guaranteed. All features are approximate and subject to clarification by a detailed topographical survey, statutory service enquiries and confirmation of the legal boundaries.

The controlled version of this drawing should be viewed in DWF or PDF format not DWG or other formats. All prints of this drawing must be made in full colour.

Where this drawing has been based upon Ordnance Survey data, it has been reproduced under the terms of Ryder Licence No. 100000144. Reproduction of this drawing in whole or in part is prohibited without the prior permission of Ordnance Survey.

Do not scale the drawing. Use figured dimensions in all cases. Check all dimensions on site. Report any discrepancies in writing to Ryder before proceeding.

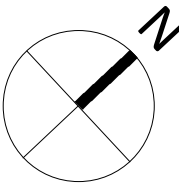

**KEY**

- Commercial Unit Demise Boundary
- Shared Access Areas

|             |          |          |            |
|-------------|----------|----------|------------|
| Revision    | Date     | Drawn by | Checked by |
| P01         | 19/05/21 | AAI      | Sfr        |
| First Issue |          |          |            |

**Amendment**

Purpose of issue  
**Issued for information**

Project  
**Waterside Places  
Islington Wharf - Phase 4  
Manchester**

Drawing  
**Commercial Unit - Demise Boundary and Site  
Shared Access**

|                   |             |          |            |          |       |        |
|-------------------|-------------|----------|------------|----------|-------|--------|
| Drawing No.       | Originator  | Zone     | Level      | Type     | Role  | Number |
| Project ID        | -           | RYD      | -00-00-DR- | A        | -1211 |        |
| Ryder Project No. | Scale at A1 | Drawn By | Status     | Revision |       |        |
| 2791-00           | 1 : 100     | AAI      | D2         | P01      |       |        |

info@ryderarchitecture.com  
www.ryderarchitecture.com

Ryder