


NOTES
Copyright: All rights reserved.
This drawing must not be reproduced without permission.
This drawing must not be scaled. Dimensions are in millimetres unless specified.

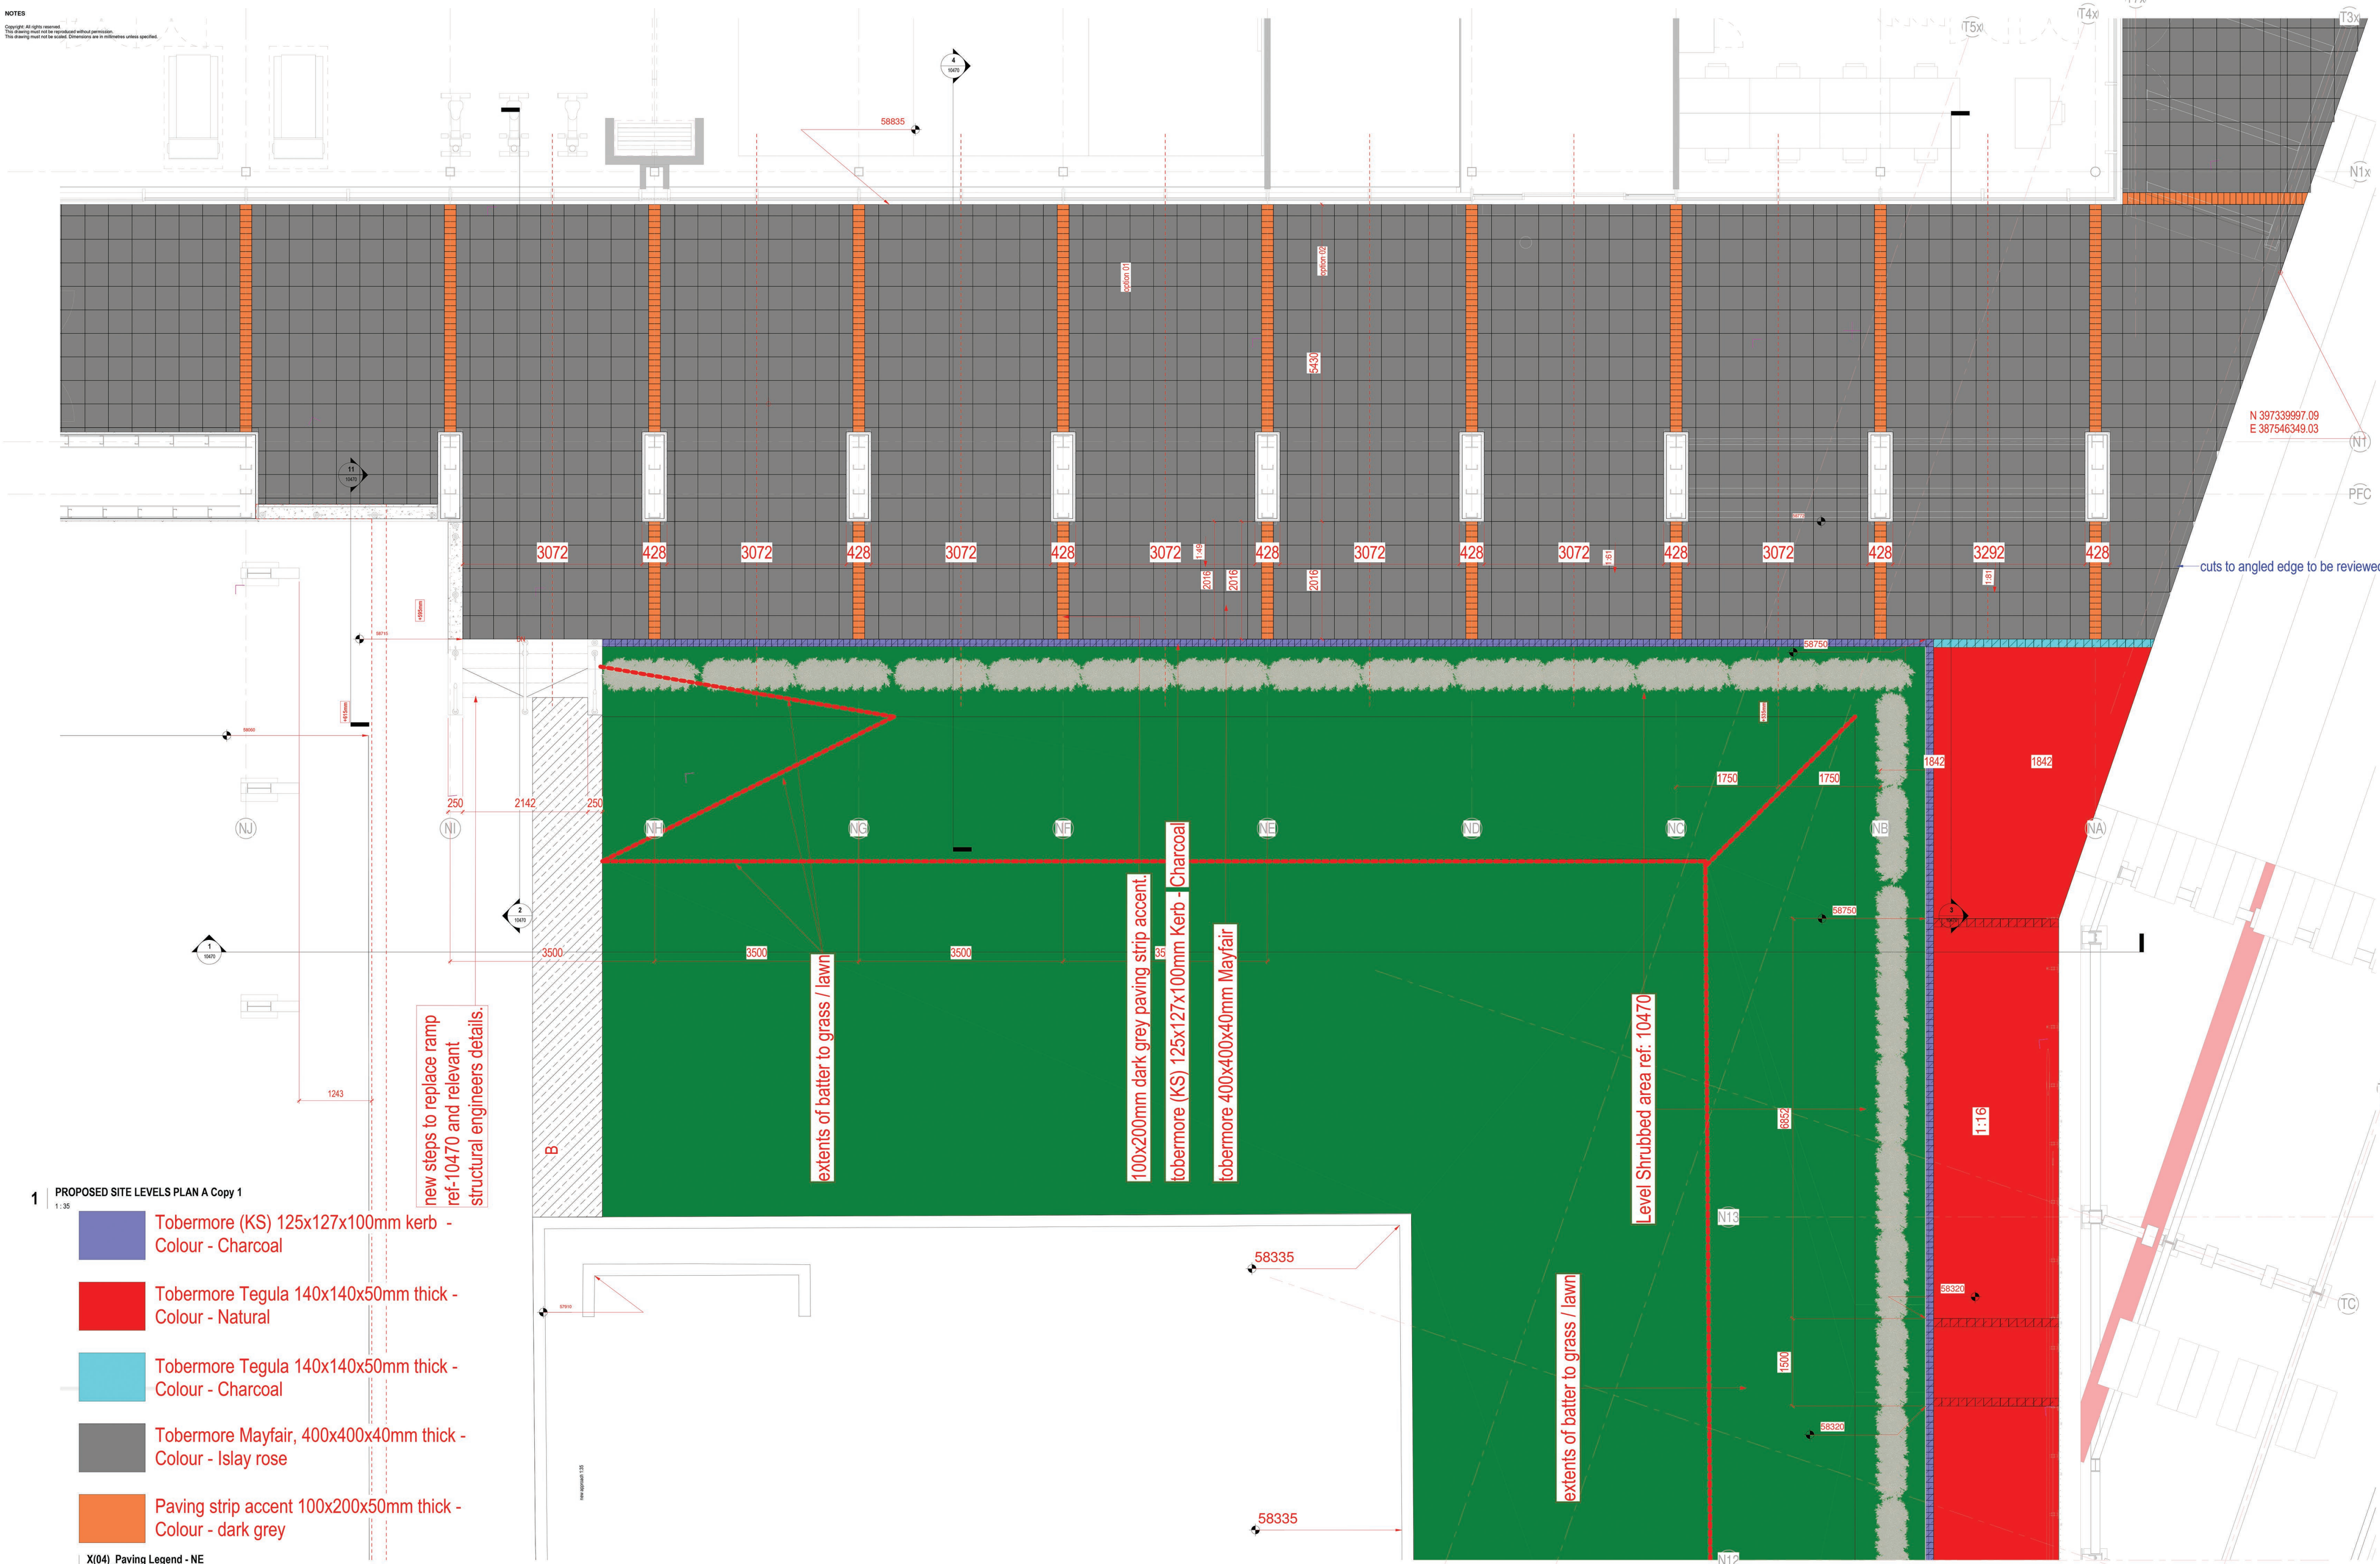

1 PROPOSED SITE LEVELS PLAN A Copy 1
1:35

- Tobermore (KS) 125x127x100mm kerb - Colour - Charcoal
- Tobermore Tegula 140x140x50mm thick - Colour - Natural
- Tobermore Tegula 140x140x50mm thick - Colour - Charcoal
- Tobermore Mayfair, 400x400x40mm thick - Colour - Islay rose
- Paving strip accent 100x200x50mm thick - Colour - dark grey

X(04)_Paving Legend - NE
1:20

TO BE READ IN CONJUNCTION WITH DWG: 10414