


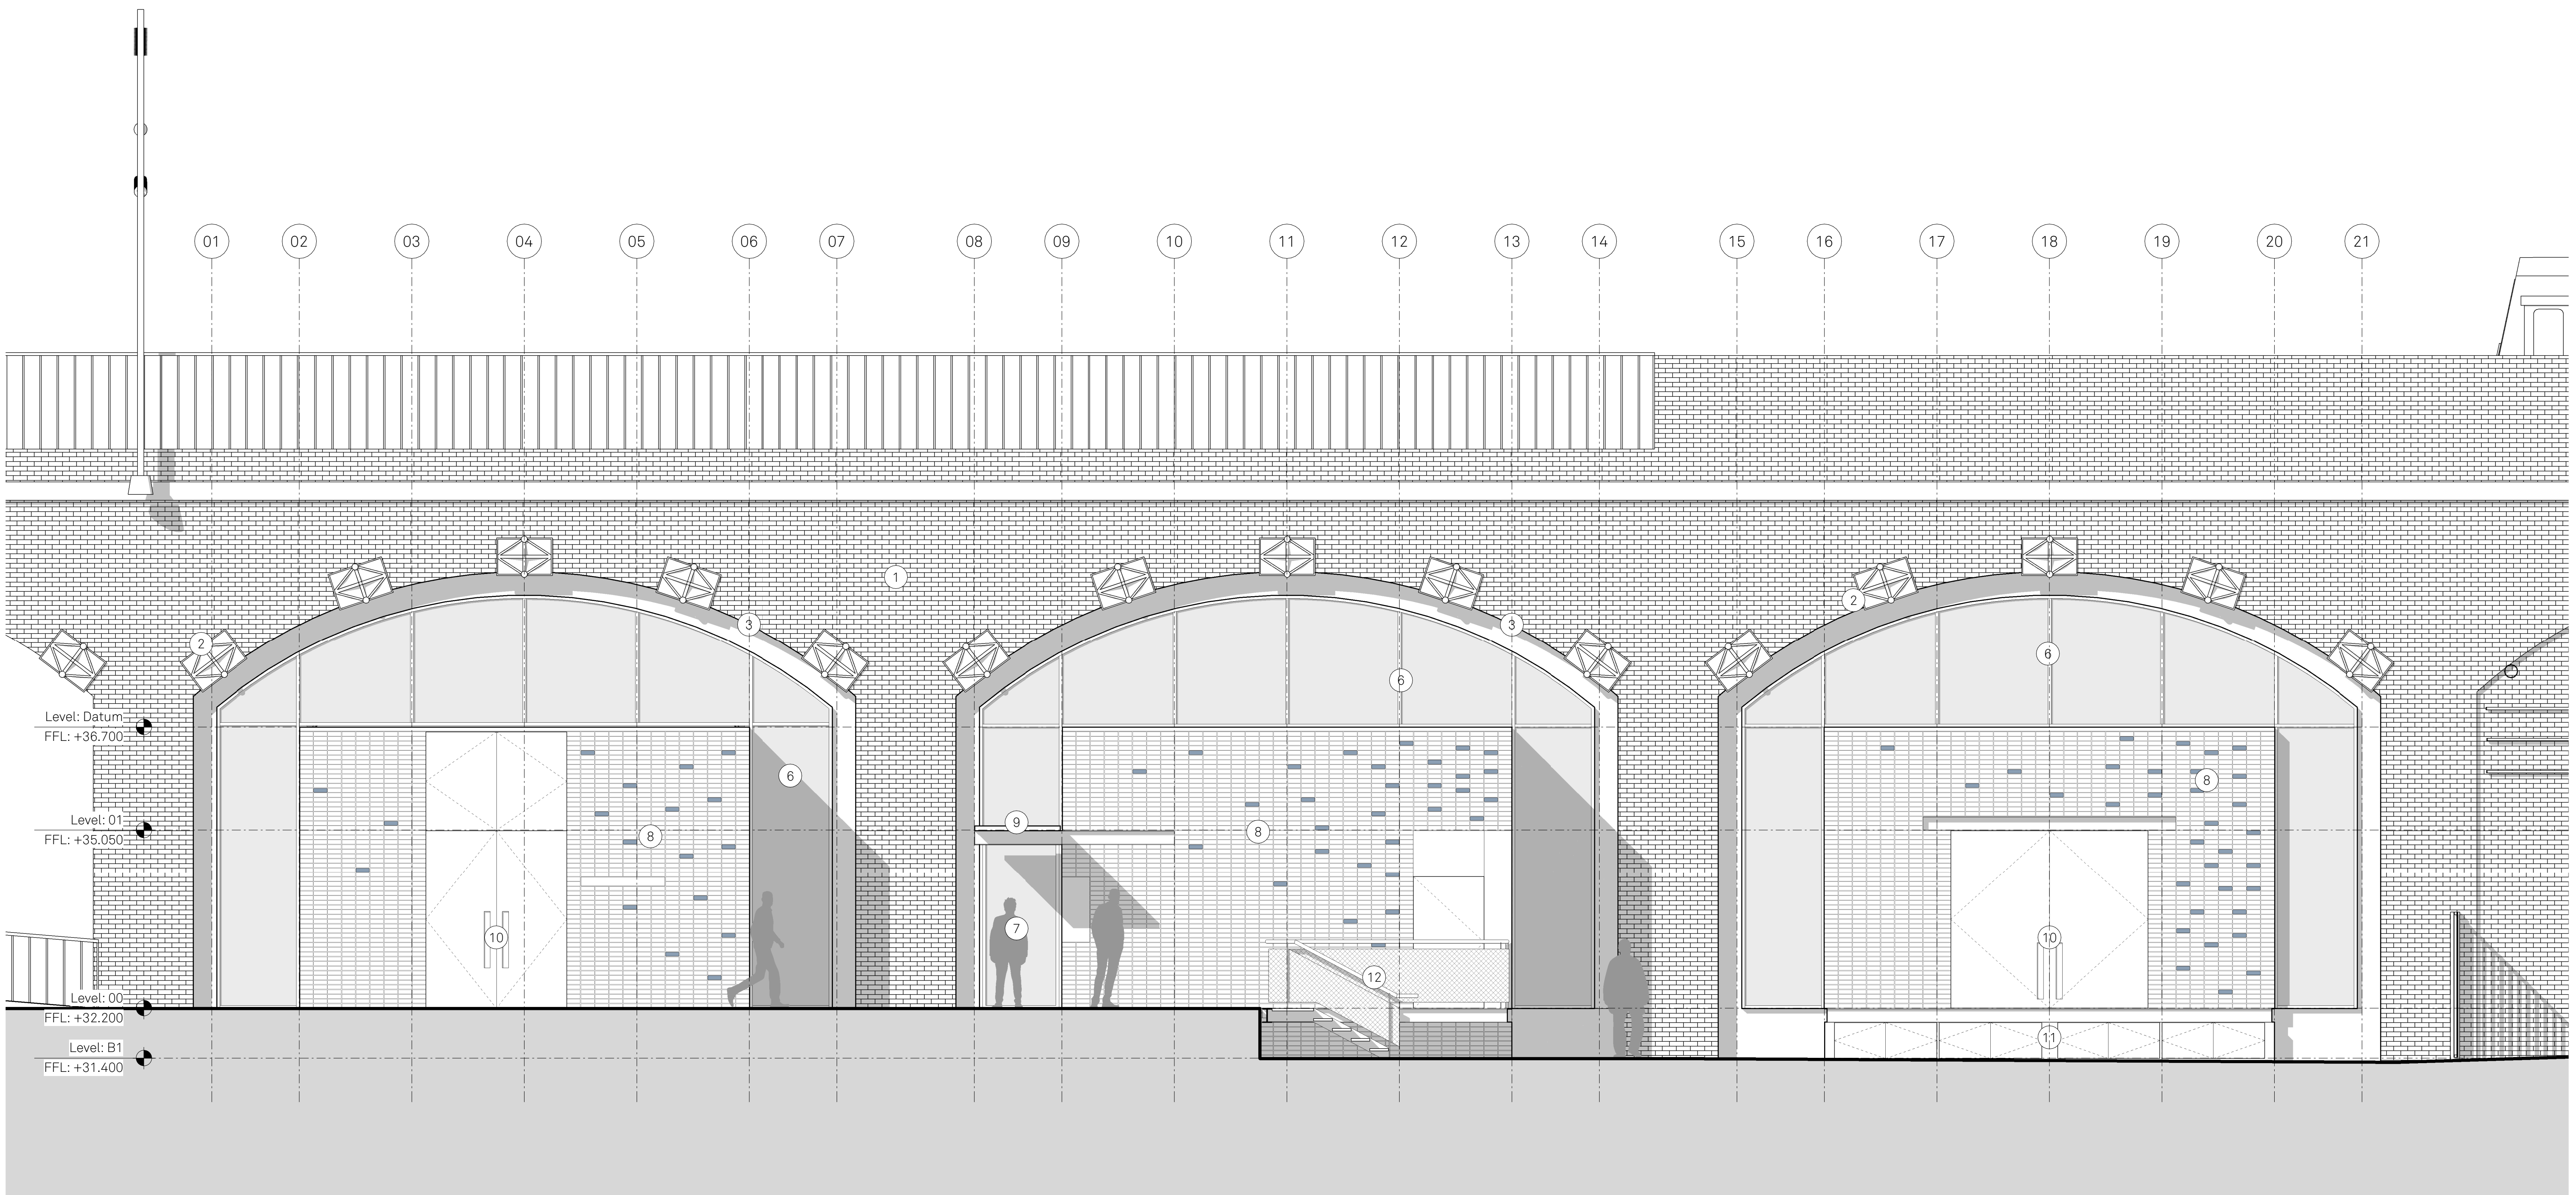

KEY:

- | | | | |
|---|---|---|---|
| 1 Listed brick viaduct | 4 Display frameless window | 7 Entrance door part of glazing system | 10 Loading bay door |
| 2 Existing viaduct steel ties | 5 Stack bonded brick | 8 Stack bonded brick panel with glazed brick flecks | 11 Doors to storage under floor |
| 3 Shadow gap & lighting detail to match glazing | 6 Aluminium powder-coated / Anodized glazing system | 9 Lightweight entrance canopy | 12 Metal escape deck with screen & handrail |

Project:	HOME Arches	Title:	HOME Proposed GA Elevation
Drawn:	ER	Status:	Information
Checked:	SA	Drawing No:	HAP-JMA-B01-ZZ-DR-A-04-2201
Details:	24 12 2021	Issued for information	

Scale:
As indicated
@ A1

Jon Matthews Architects

4th Floor Centurion House, 129 Deansgate, Manchester, M3 3WR 0161 974 3690

Copyright of this drawing is vested in Jon Matthews Architects and it must not be copied or reproduced without written consent. Figured dimensions only are to be taken from this drawing. Do not scale from this drawing. For full company disclosure please visit www.jonmatthewsarchitects.com