



1 Orton Road Contextual Elevation Existing
1 : 100

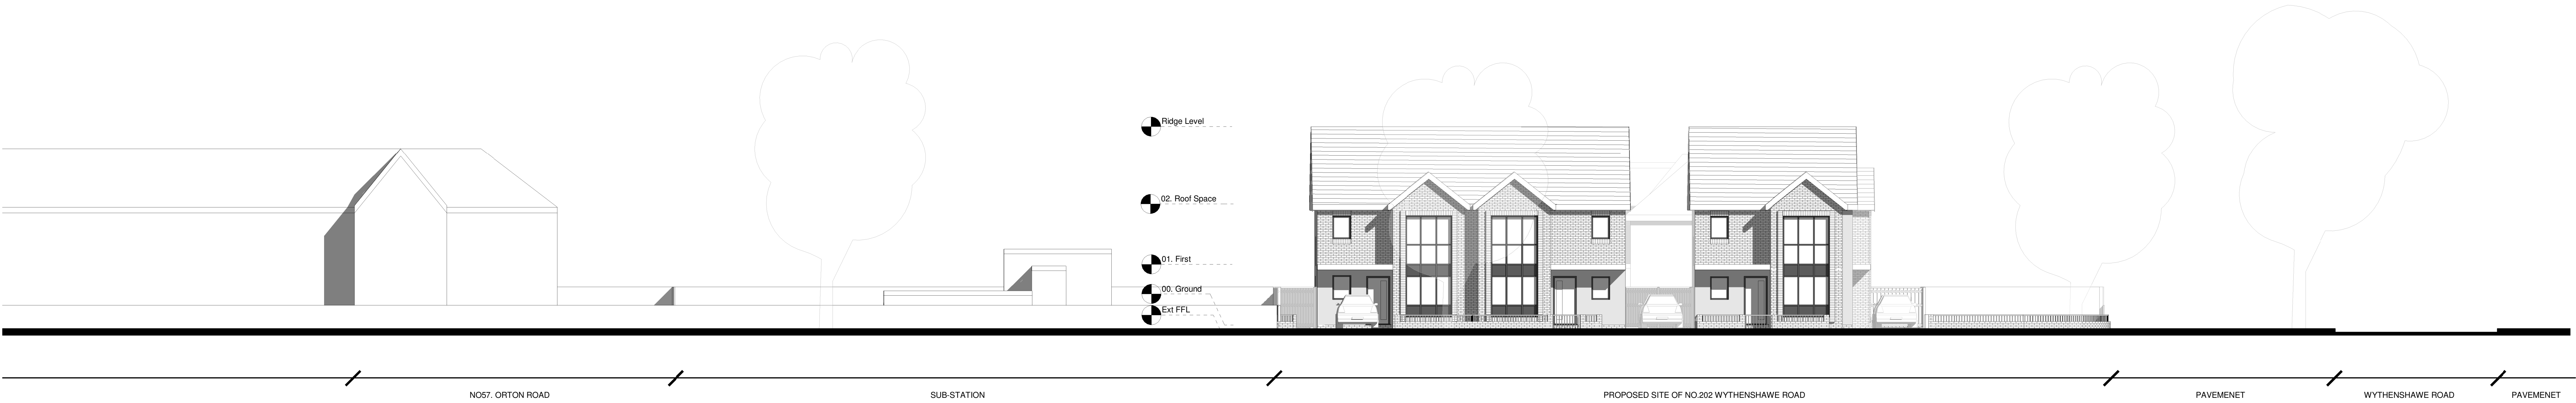

2 Orton Road Contextual Elevation Proposed
1 : 100

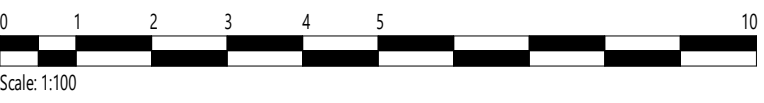

REV	DATE	COMMENT
-----	------	---------

Client: M.P. Parnell
Project: Wythenshawe Road
Drawing: Orton Road Contextual Elevations

DATE	REV	DESCRIPTION	BY	CHKD	DATE
2021-10-20	1	Initial design	AW	AW	2021-10-20