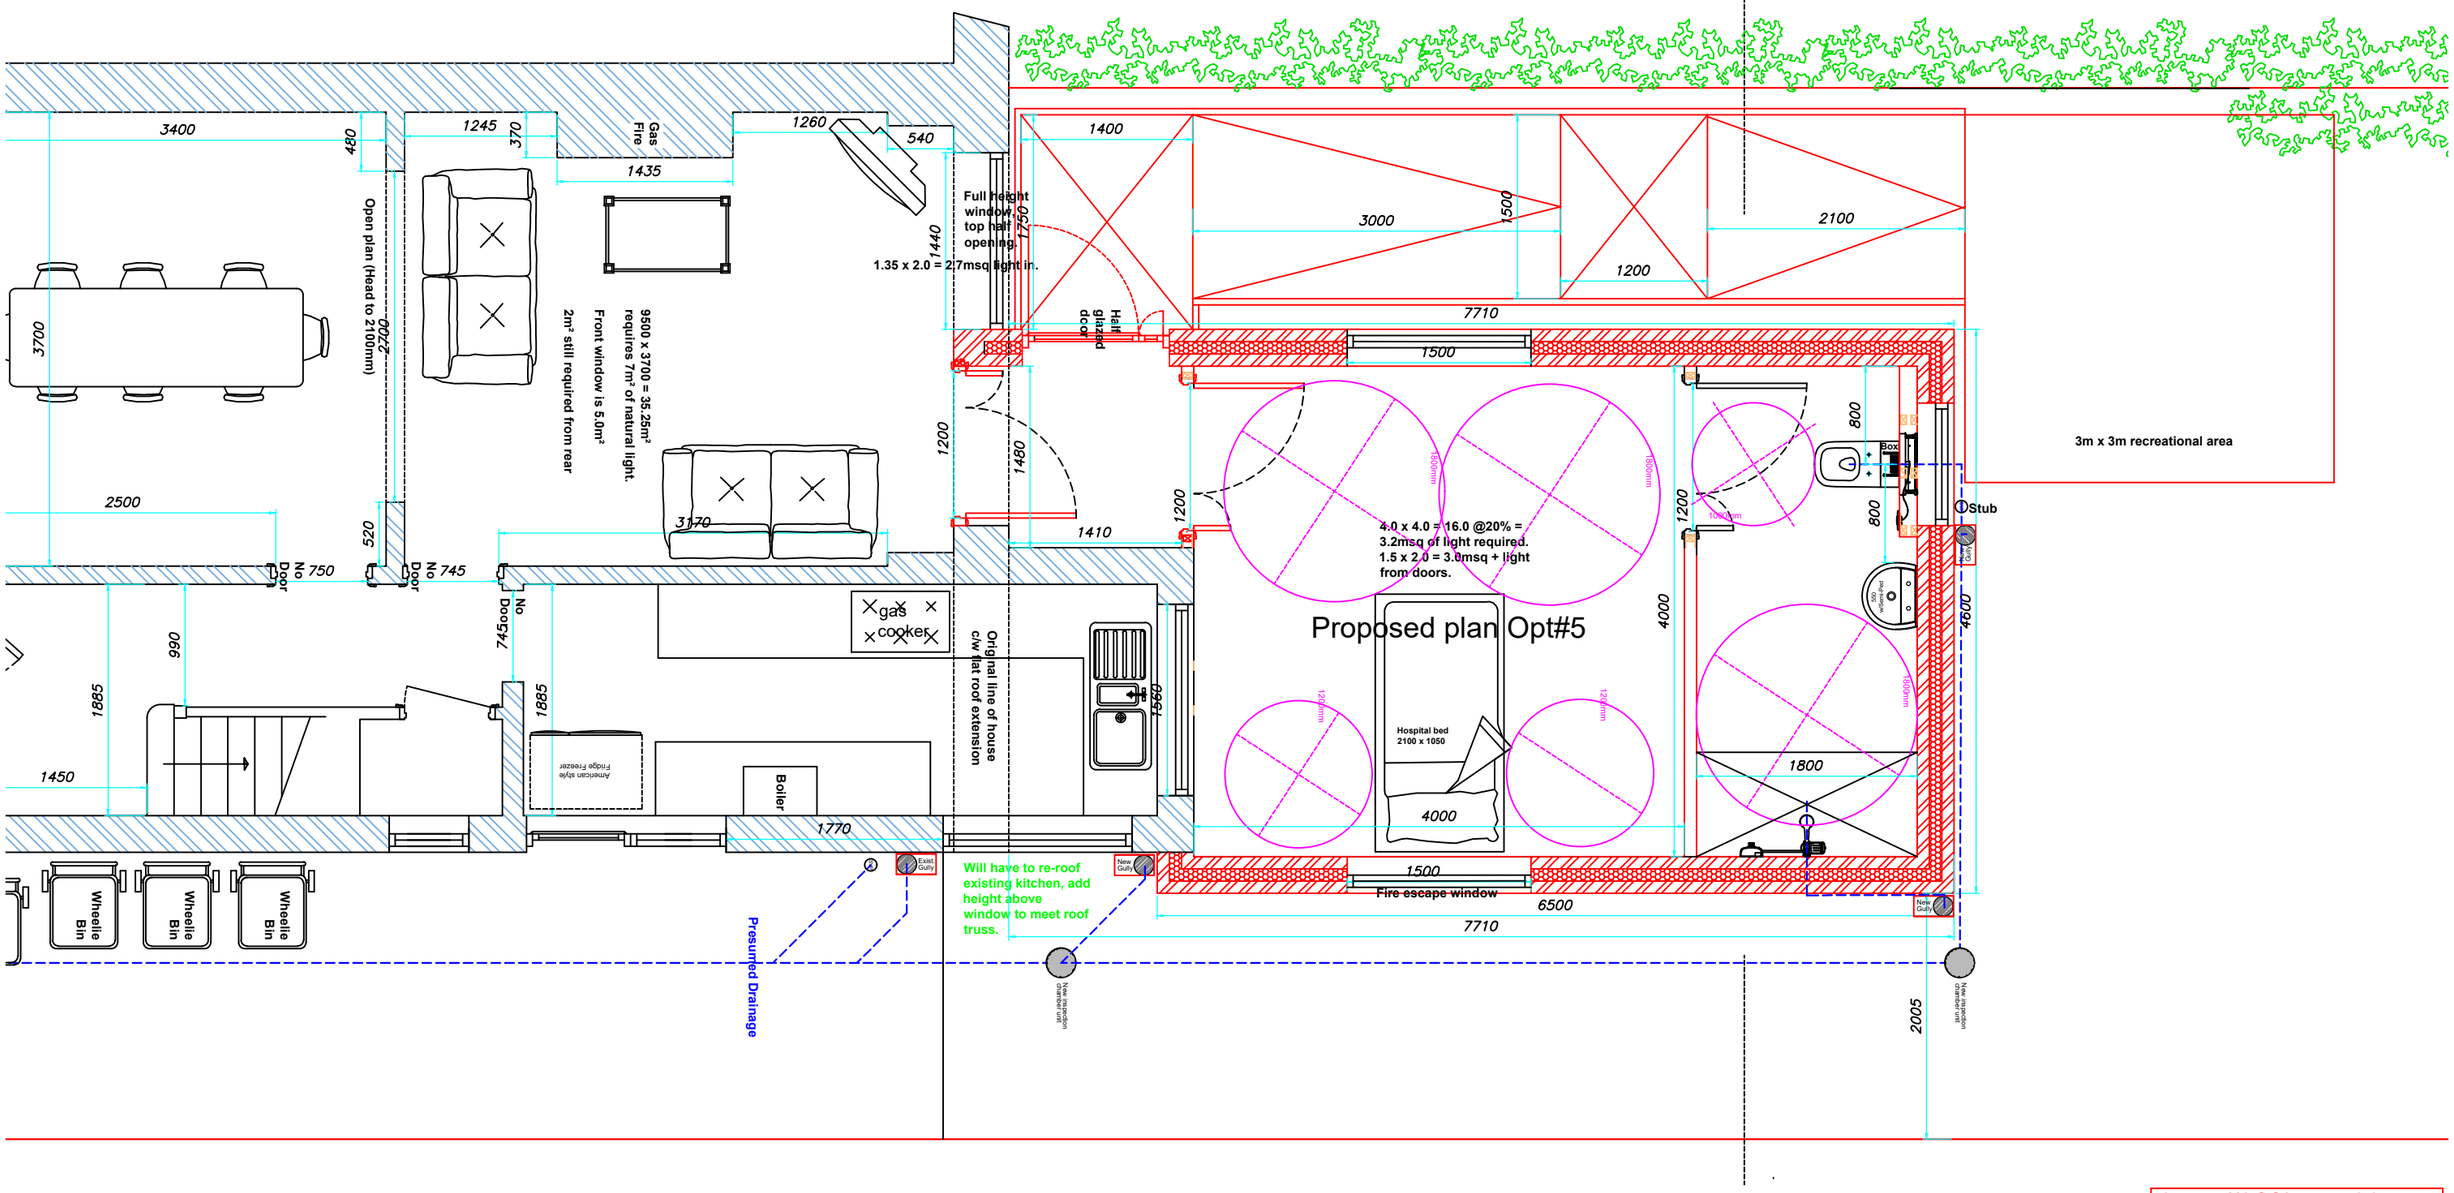

I agree to M.L.C.O.`s proposed plans

Signed .....

Date .....

Manchester Local Care Organisation

Leading local care, improving lives in Manchester, with you

Neil Brickles - Technical Officer.
Manchester Local Care Organisation.
Directorate for Children and Families.
Unit 1, 29 Poland St. Ancoats.
Manchester.
M4 6AZ
neil.brickles@manchester.gov.uk
Tel No : 0161 277 1704 - 07903 244482

Date:

11/11/2020

Scale / Paper:

1 : 50 @ A3

Revisions / Options

No.	Date.	Sig.
Opt #4	13/05/2021	NB
Opt #5	14/10/2021	NB
Opt #5.1	14/10/2021	NB

Feasibility - GF Measure to Extension
JSV - Kate Gibbons.

Zain Butt
16 Kildare Road
Manchester
M21 0YR