


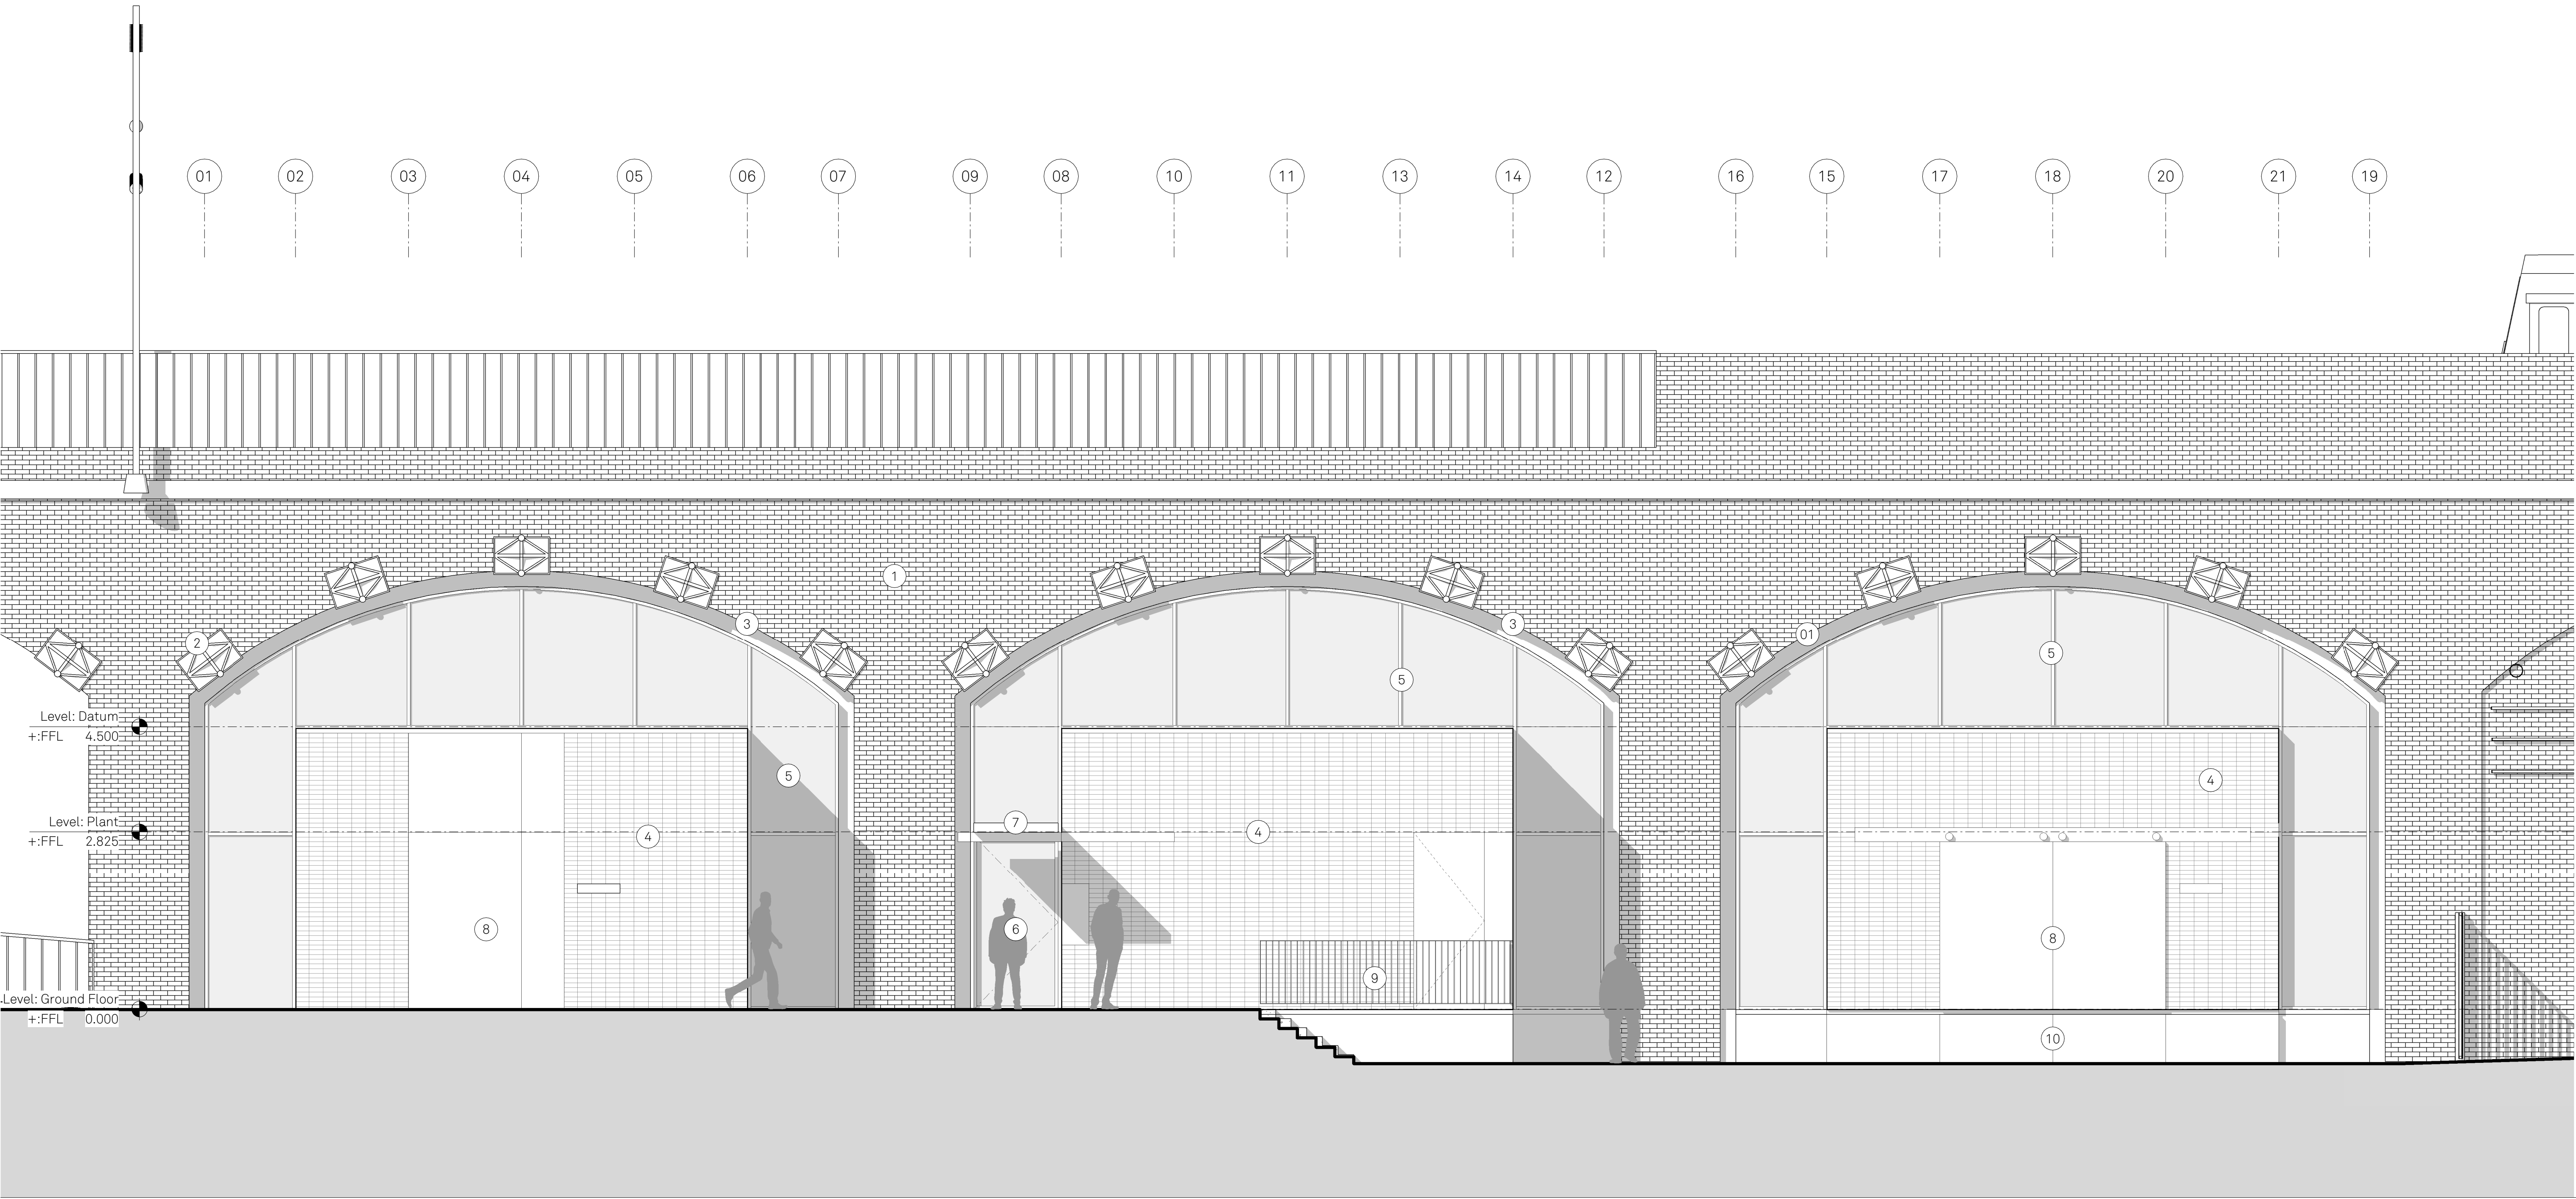

Notes

MATERIALITY KEY:

- 1

Listed brick viaduct
- 2

Existing viaduct steel ties
- 3

Shadow gap & lighting detail to match glazing
- 4

Stack bonded brick panel with glazed brick flecks
- 5

Aluminium powder-coated / anodized glazing system
- 6

Entrance door part of glazing system
- 7

Lightweight entrance canopy
- 8

Loading bay door
- 9

Metal escape deck and screen / handrail
- 10

Doors to storage under floor

Project:
HOME Arches

Title:
Elevation 2 - HOME

Scale:
As indicated
@ A1

Drawn:
ER

Checked:
SA

Status:
S4

Drawing No:
HMA-JMA-XX-S-E-A-042201

Rev:
P01

Details:
19/10/2021 Planning

Jon Matthews Architects

4th Floor Centurion House, 129 Deansgate, Manchester, M3 3WR

0161 974 3690

Copyright of this drawing is vested in Jon Matthews Architects and it must not be copied or reproduced without written consent. Figured dimensions only are to be taken from this drawing. Do not scale from this drawing. For full company disclosure please visit www.jonmatthewsarchitects.com