


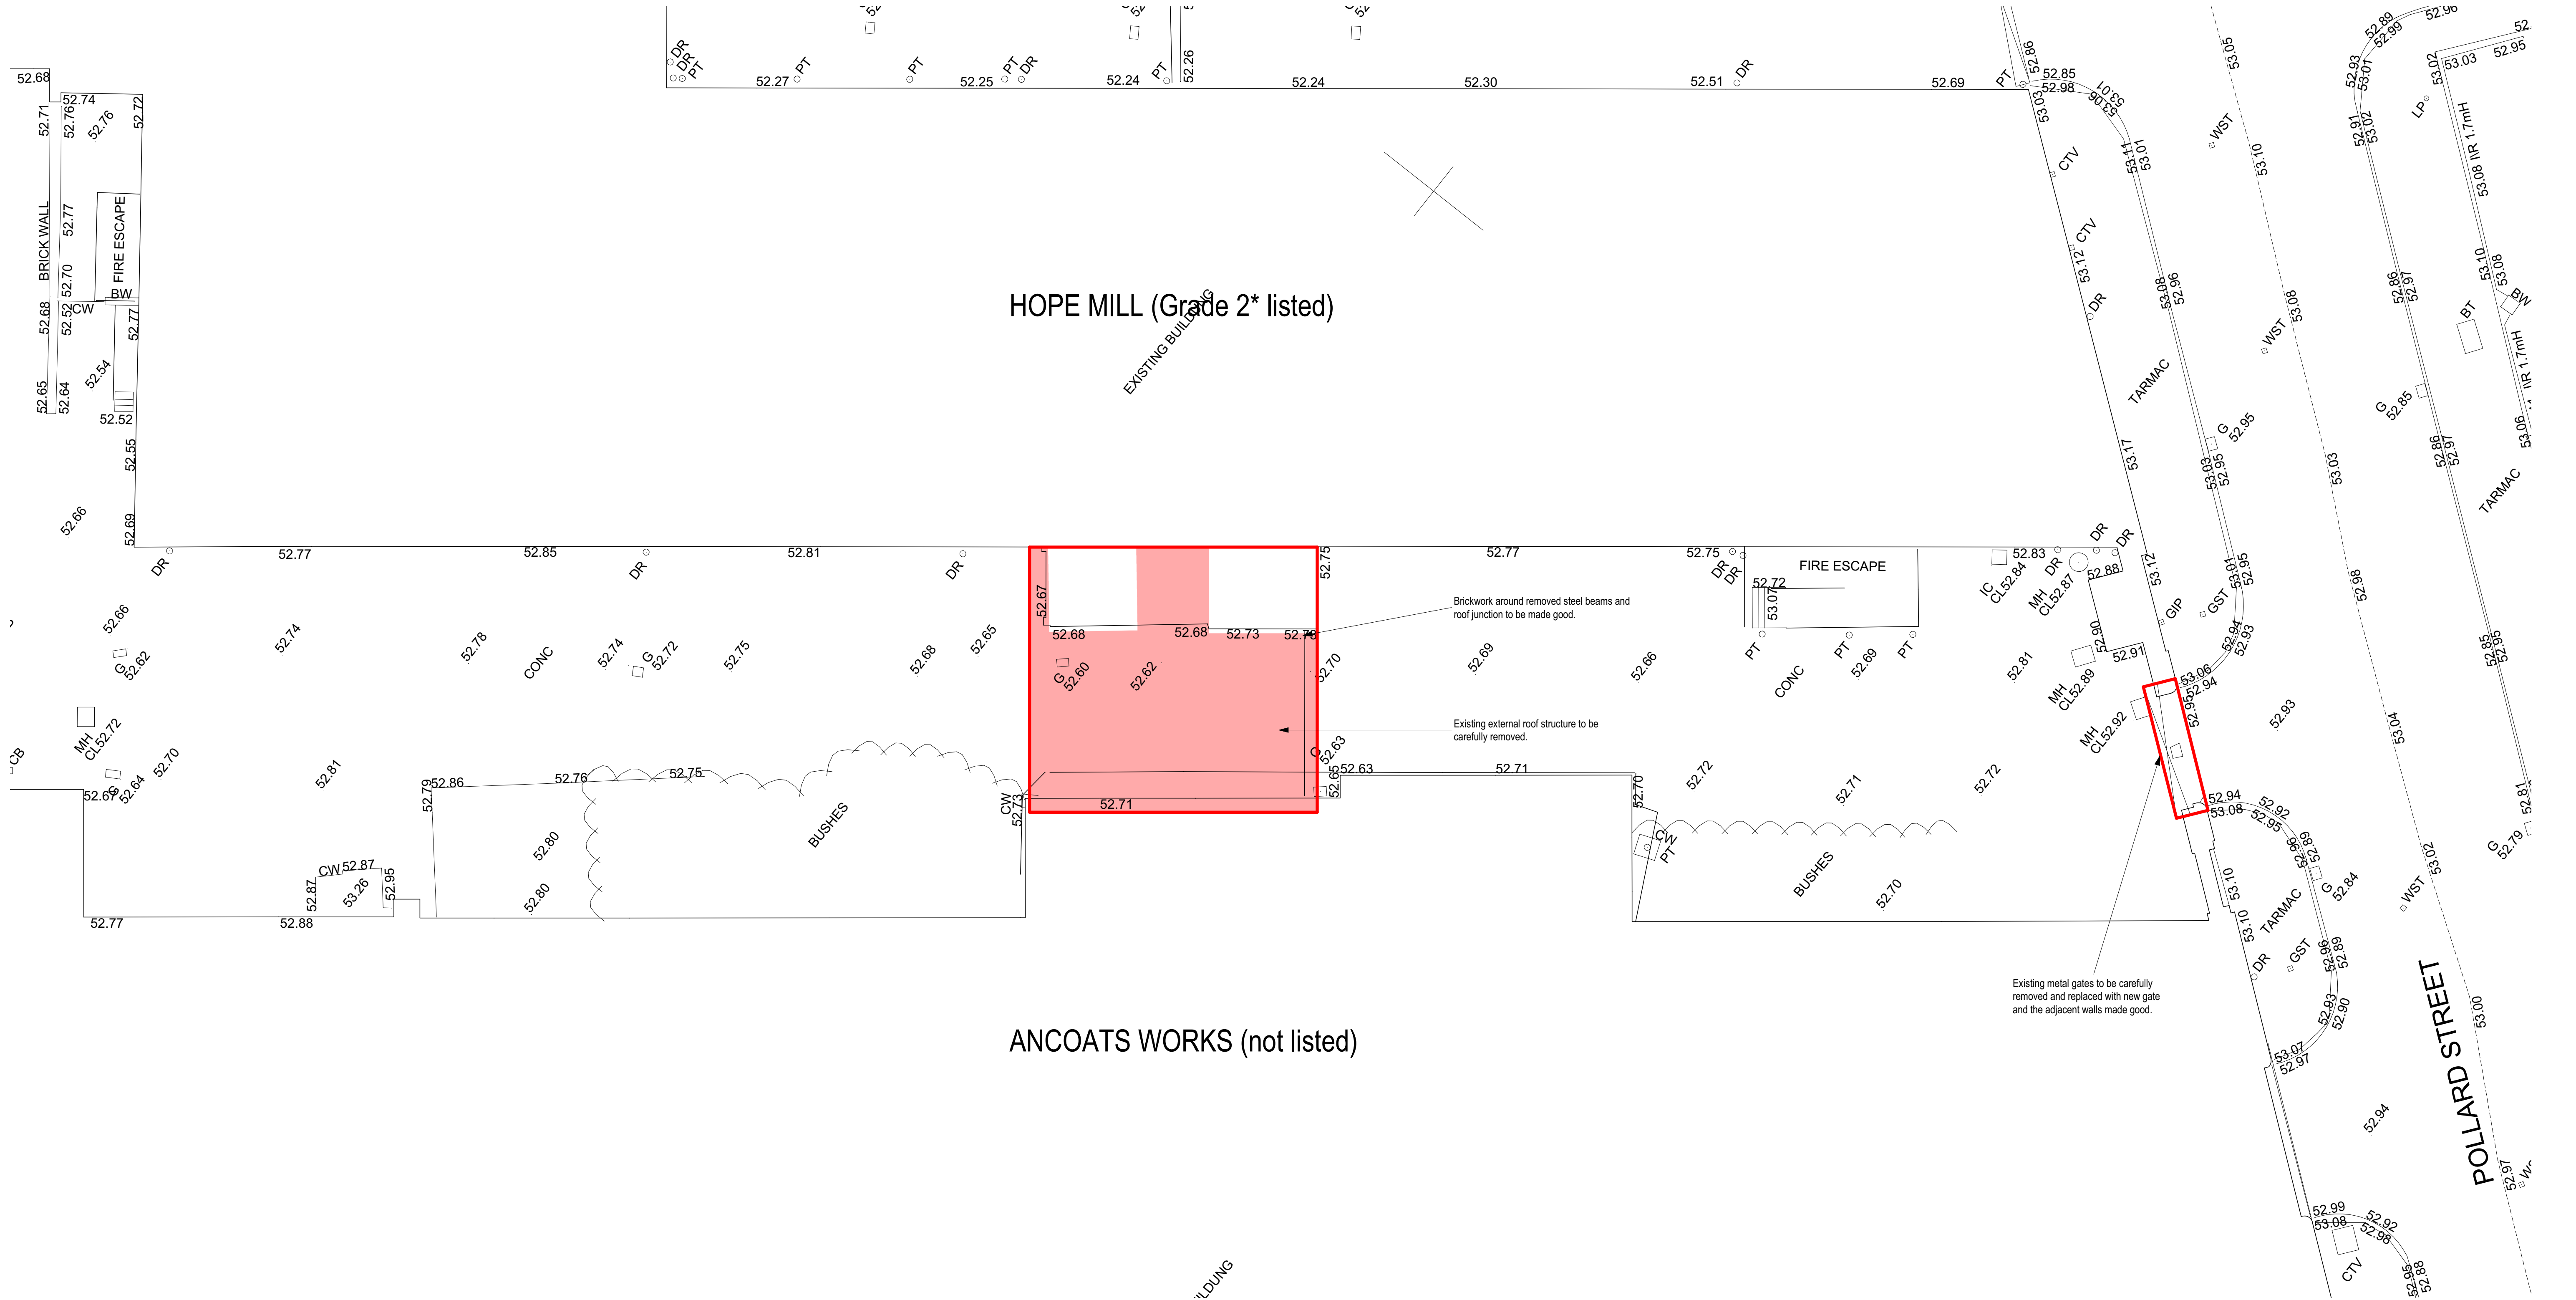

GA Plan - Listed Building Consent

1 : 100

BUILDING DESIGN PARTNERSHIP SHALL HAVE NO RESPONSIBILITY FOR ANY USE MADE OF THIS DOCUMENT OTHER THAN FOR THAT WHICH IT WAS PREPARED AND ISSUED. ALL DIMENSIONS SHOULD BE CHECKED ON SITE. DO NOT SCALE FROM THIS DRAWING ANY DRAWING ERRORS OR DIVERGENCIES SHOULD BE BROUGHT TO THE ATTENTION OF BUILDING DESIGN PARTNERSHIP AT THE ADDRESS SHOWN BELOW. DRAWINGS SHALL BE READ IN CONJUNCTION WITH THE FOLLOWING BEFORE WORK COMMENCES: THE CDM DESIGN ISSUES REGISTER THE BDP RISK SERIES OF DRAWINGS THE PROJECT CDM RISK REGISTER		NOTES Fabric Removals General Notes - Fabric to be carefully dismantled and removed. Adjacent fabric to be retained to be protected and made good with masonry repairs and repointing agreed with the Architect. Dismantled masonry to be reclaimed and set aside for re-use -Roof to be carefully dismantled and removed. Adjacent fabric to be retained to be protected and made good with masonry repairs agreed with the Architect. Dismantled masonry to be reclaimed and set aside for reuse.	Proposed Works Refer to the (20) series drawings for proposed works. Note - To be read in conjunction 1596-BDP-XX-ZZ-DR-A-10200 Demolition Plans. - All subject to further inspection following safe site access. - All subject to Structural Engineers comments. - All subject to contractors method statement inclusive of heritage aspects. - Repairs/ cleaning applicable to regions of external elevations below adjoining building roof lines.	REVISION <table><tr><td>P03</td><td>Planning Issue</td><td>DOC</td><td>rOc</td><td>25.02.22</td></tr><tr><td>REVISION</td><td>DESCRIPTION</td><td>DATE</td><td>DRAWN</td><td>CHECKED</td></tr></table>	P03	Planning Issue	DOC	rOc	25.02.22	REVISION	DESCRIPTION	DATE	DRAWN	CHECKED	CLIENT CAPITAL&CENTRIC KAMANI PROPERTY GROUP	PROJECT TITLE Ancoats Works, Manchester REF ID NUMBER P3001596 DRAWING TITLE Hope Mill Listed Building Consent - GA Plan DATE PREPARED 03/12/21 REVISION P03	11 Ducie Street PO Box 85 Piccadilly Basin Manchester M60 3JA United Kingdom T +44 [0]161 828 2200 www.bdp.com BDP. 1 : 100
P03	Planning Issue	DOC	rOc	25.02.22													
REVISION	DESCRIPTION	DATE	DRAWN	CHECKED													