


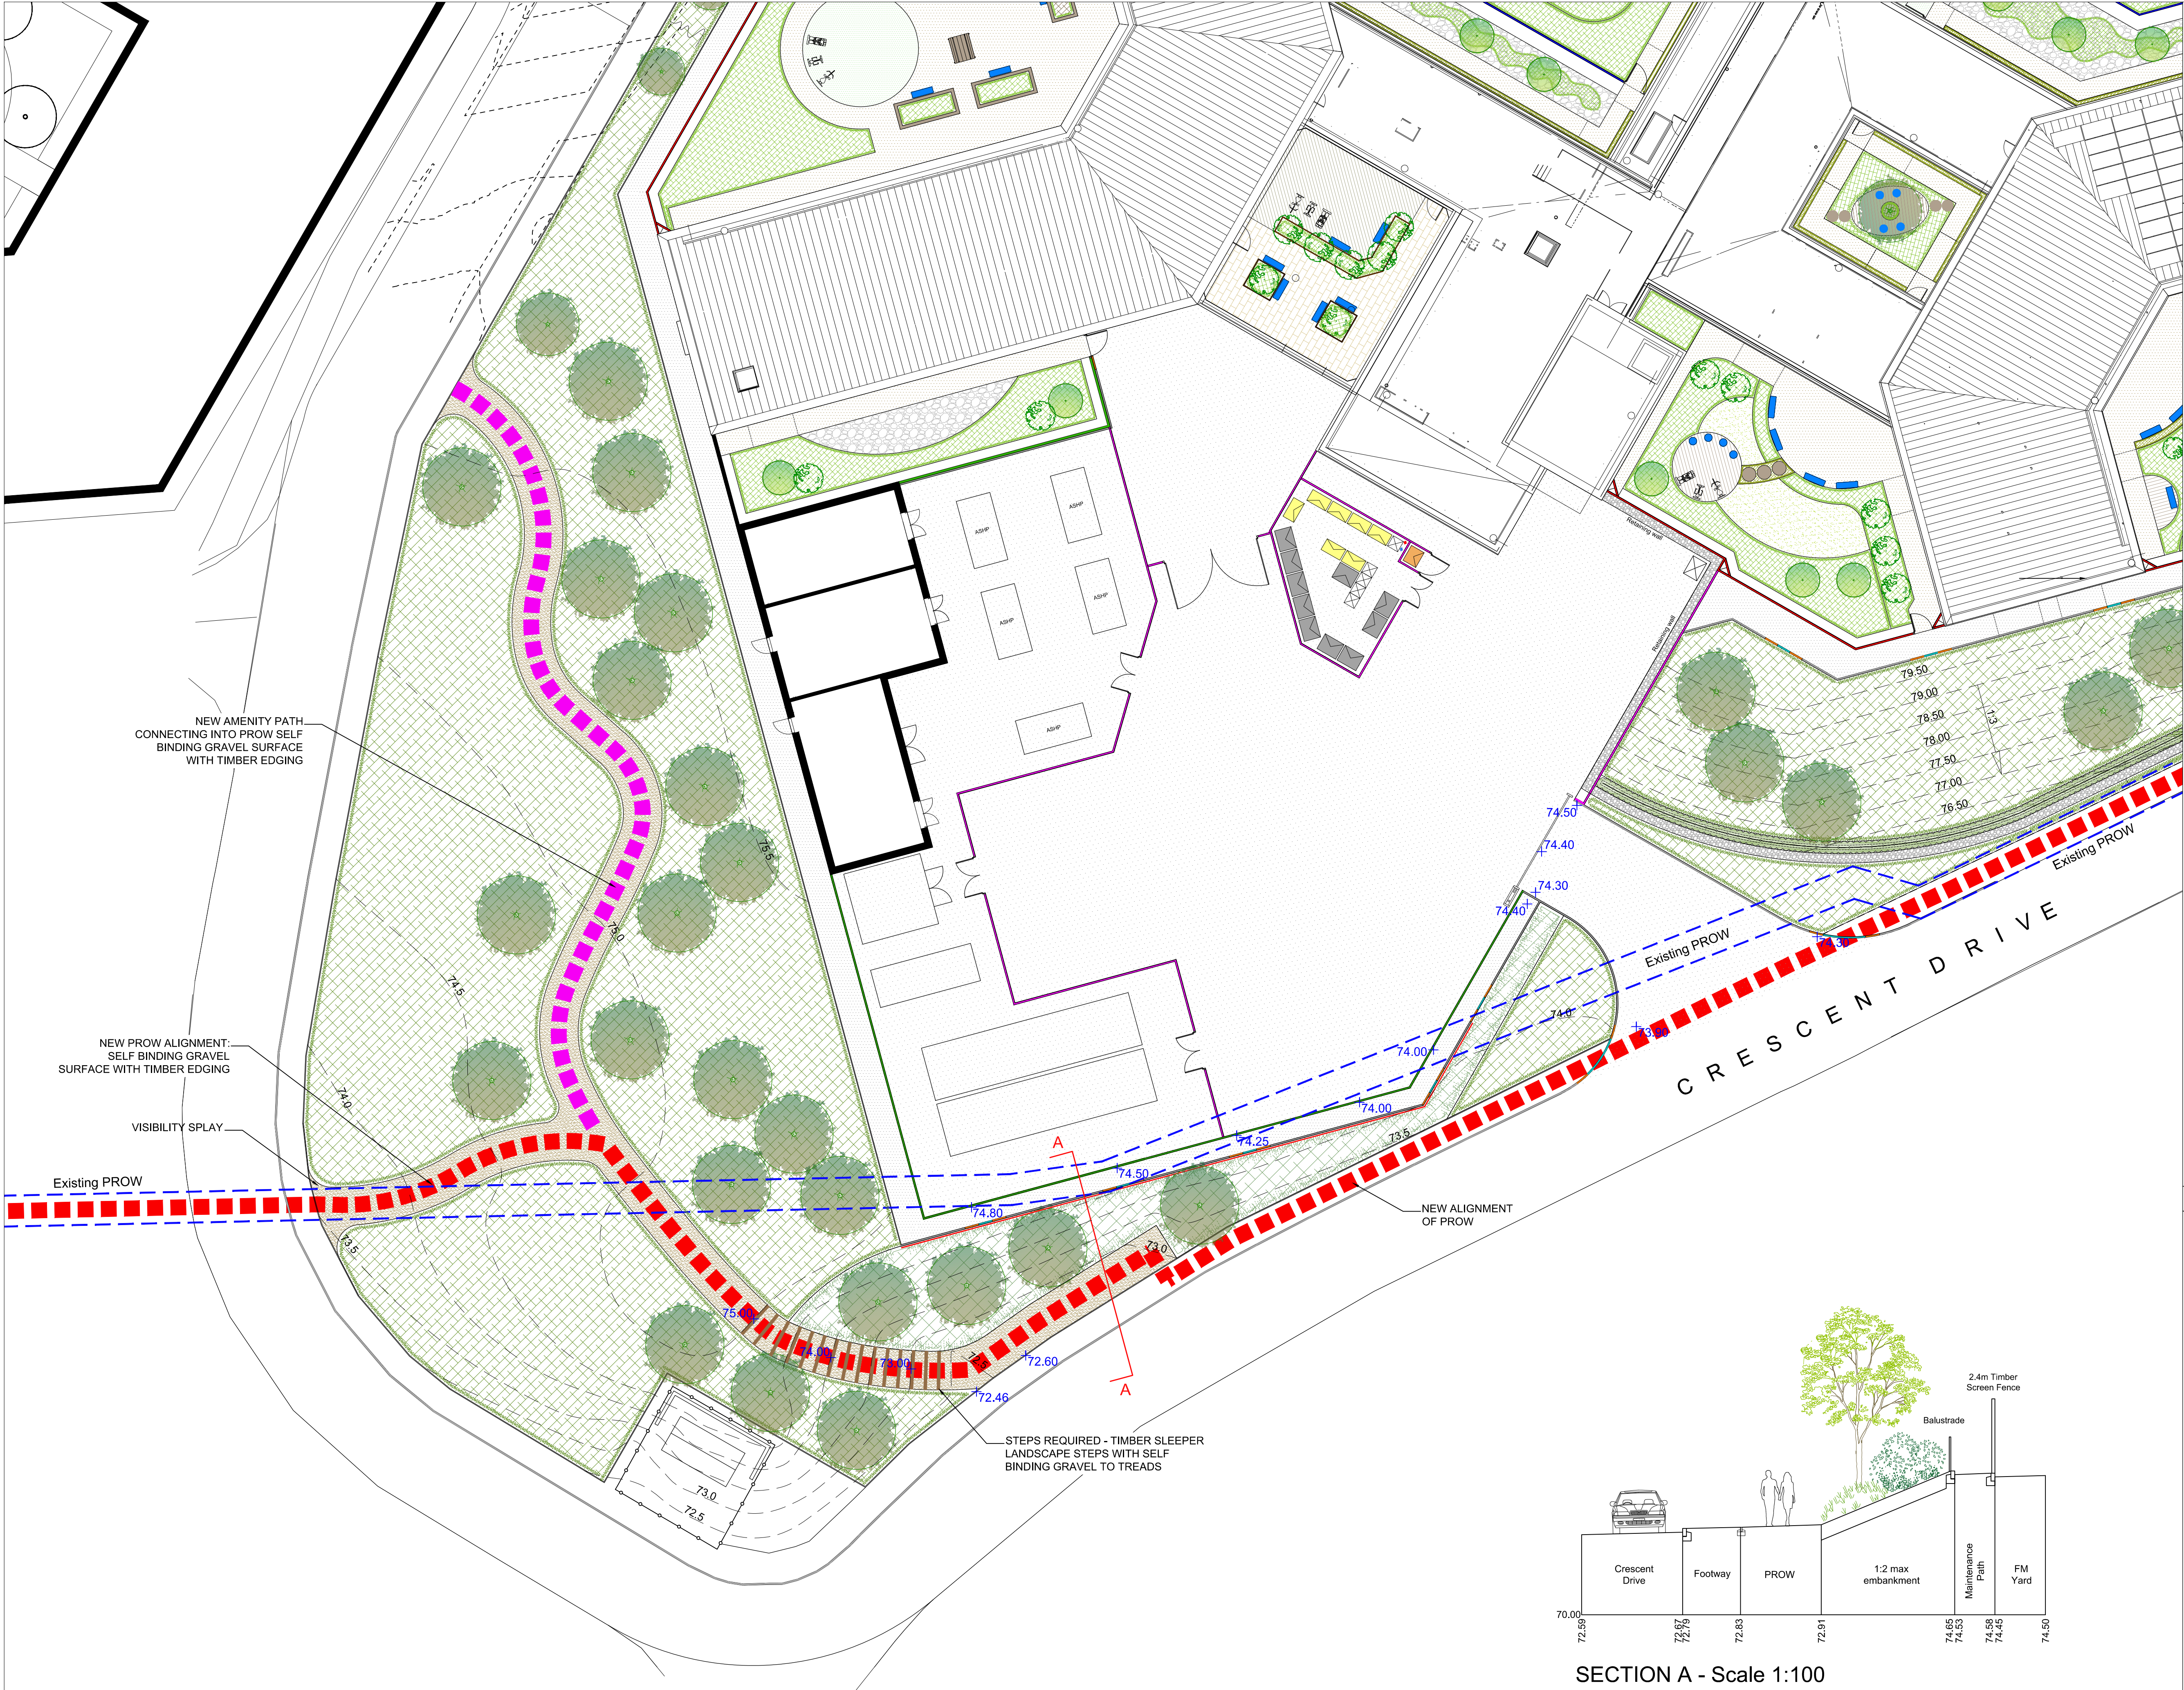

NOTES:
DO NOT SCALE. Use figured dimensions only. The contractor is requested to check all dimensions before the work is put in hand. Copyright of this drawing belongs solely to Iteriad Ltd ©. This drawing must only be used for the purpose for which it is supplied and its contents must not be reproduced for any purpose without written permission. Areas indicated, or areas calculated from this drawing should be used for valuation purposes or as the basis for development contracts. Iteriad Ltd is a limited liability company registered in England and Wales. Number 7966573

KEY

- PROW Route
- Amenity Path
- Existing PROW Route

NEW AMENITY PATH
CONNECTING INTO PROW SELF
BINDING GRAVEL SURFACE
WITH TIMBER EDGING

NEW PROW ALIGNMENT:
SELF BINDING GRAVEL
SURFACE WITH TIMBER EDGING


VISIBILITY SPLAY

Existing PROW

STEPS REQUIRED - TIMBER SLEEPER
LANDSCAPE STEPS WITH SELF
BINDING GRAVEL TO TREADS

NEW ALIGNMENT
OF PROW

C R E S C E N T D R I V E

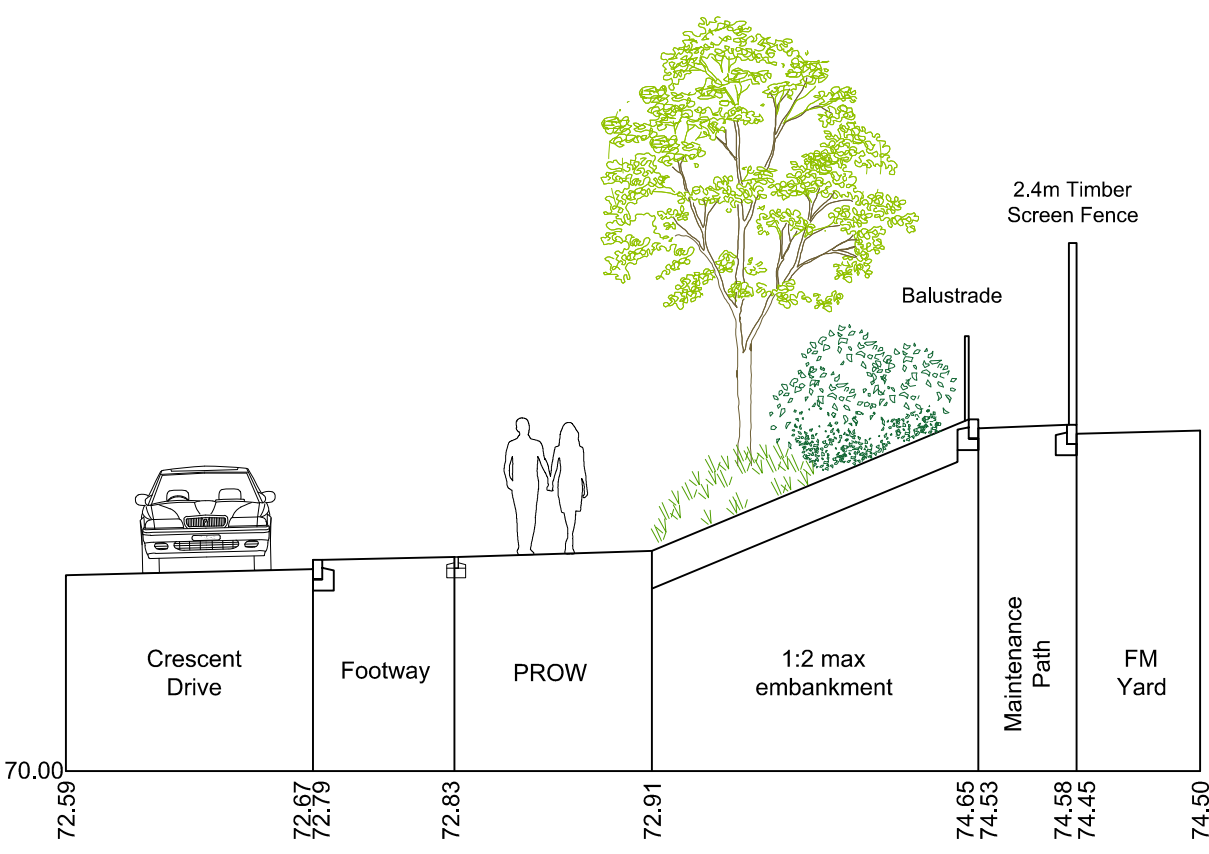

SECTION A - Scale 1:100

8 A	Adjusted as agreed at mtg 15.12.21 First issue	AP AP	KH KH	16.12.21 07.12.21
REV	DETAILS	DRAWN BY	CHECKED BY	CHECKED DATE
CLIENT				
Greater Manchester MH NHS FT				
MASTERPLANNERS/LANDSCAPE ARCHITECTS				
(iteriad) Studio: 2 Cradock Cottages, Ecclesall, Windsor Drive, Cumbria, LA23 1LG T: (+44) 15394 43018 E: studio@iteriad.com W: www.iteriad.com				
PROJECT TITLE				
New Park House NMGH				
DRAWING TITLE				
PROW Proposed Route				
SCALE		DRAWN BY		DATE
1:200@A1		AP		07.12.21
PURPOSE				STATUS
For information				S2
JOB/DRAWING NUMBER				REVISION
NMGNPH-ITR-00-XX-DR-L-SK021				B