
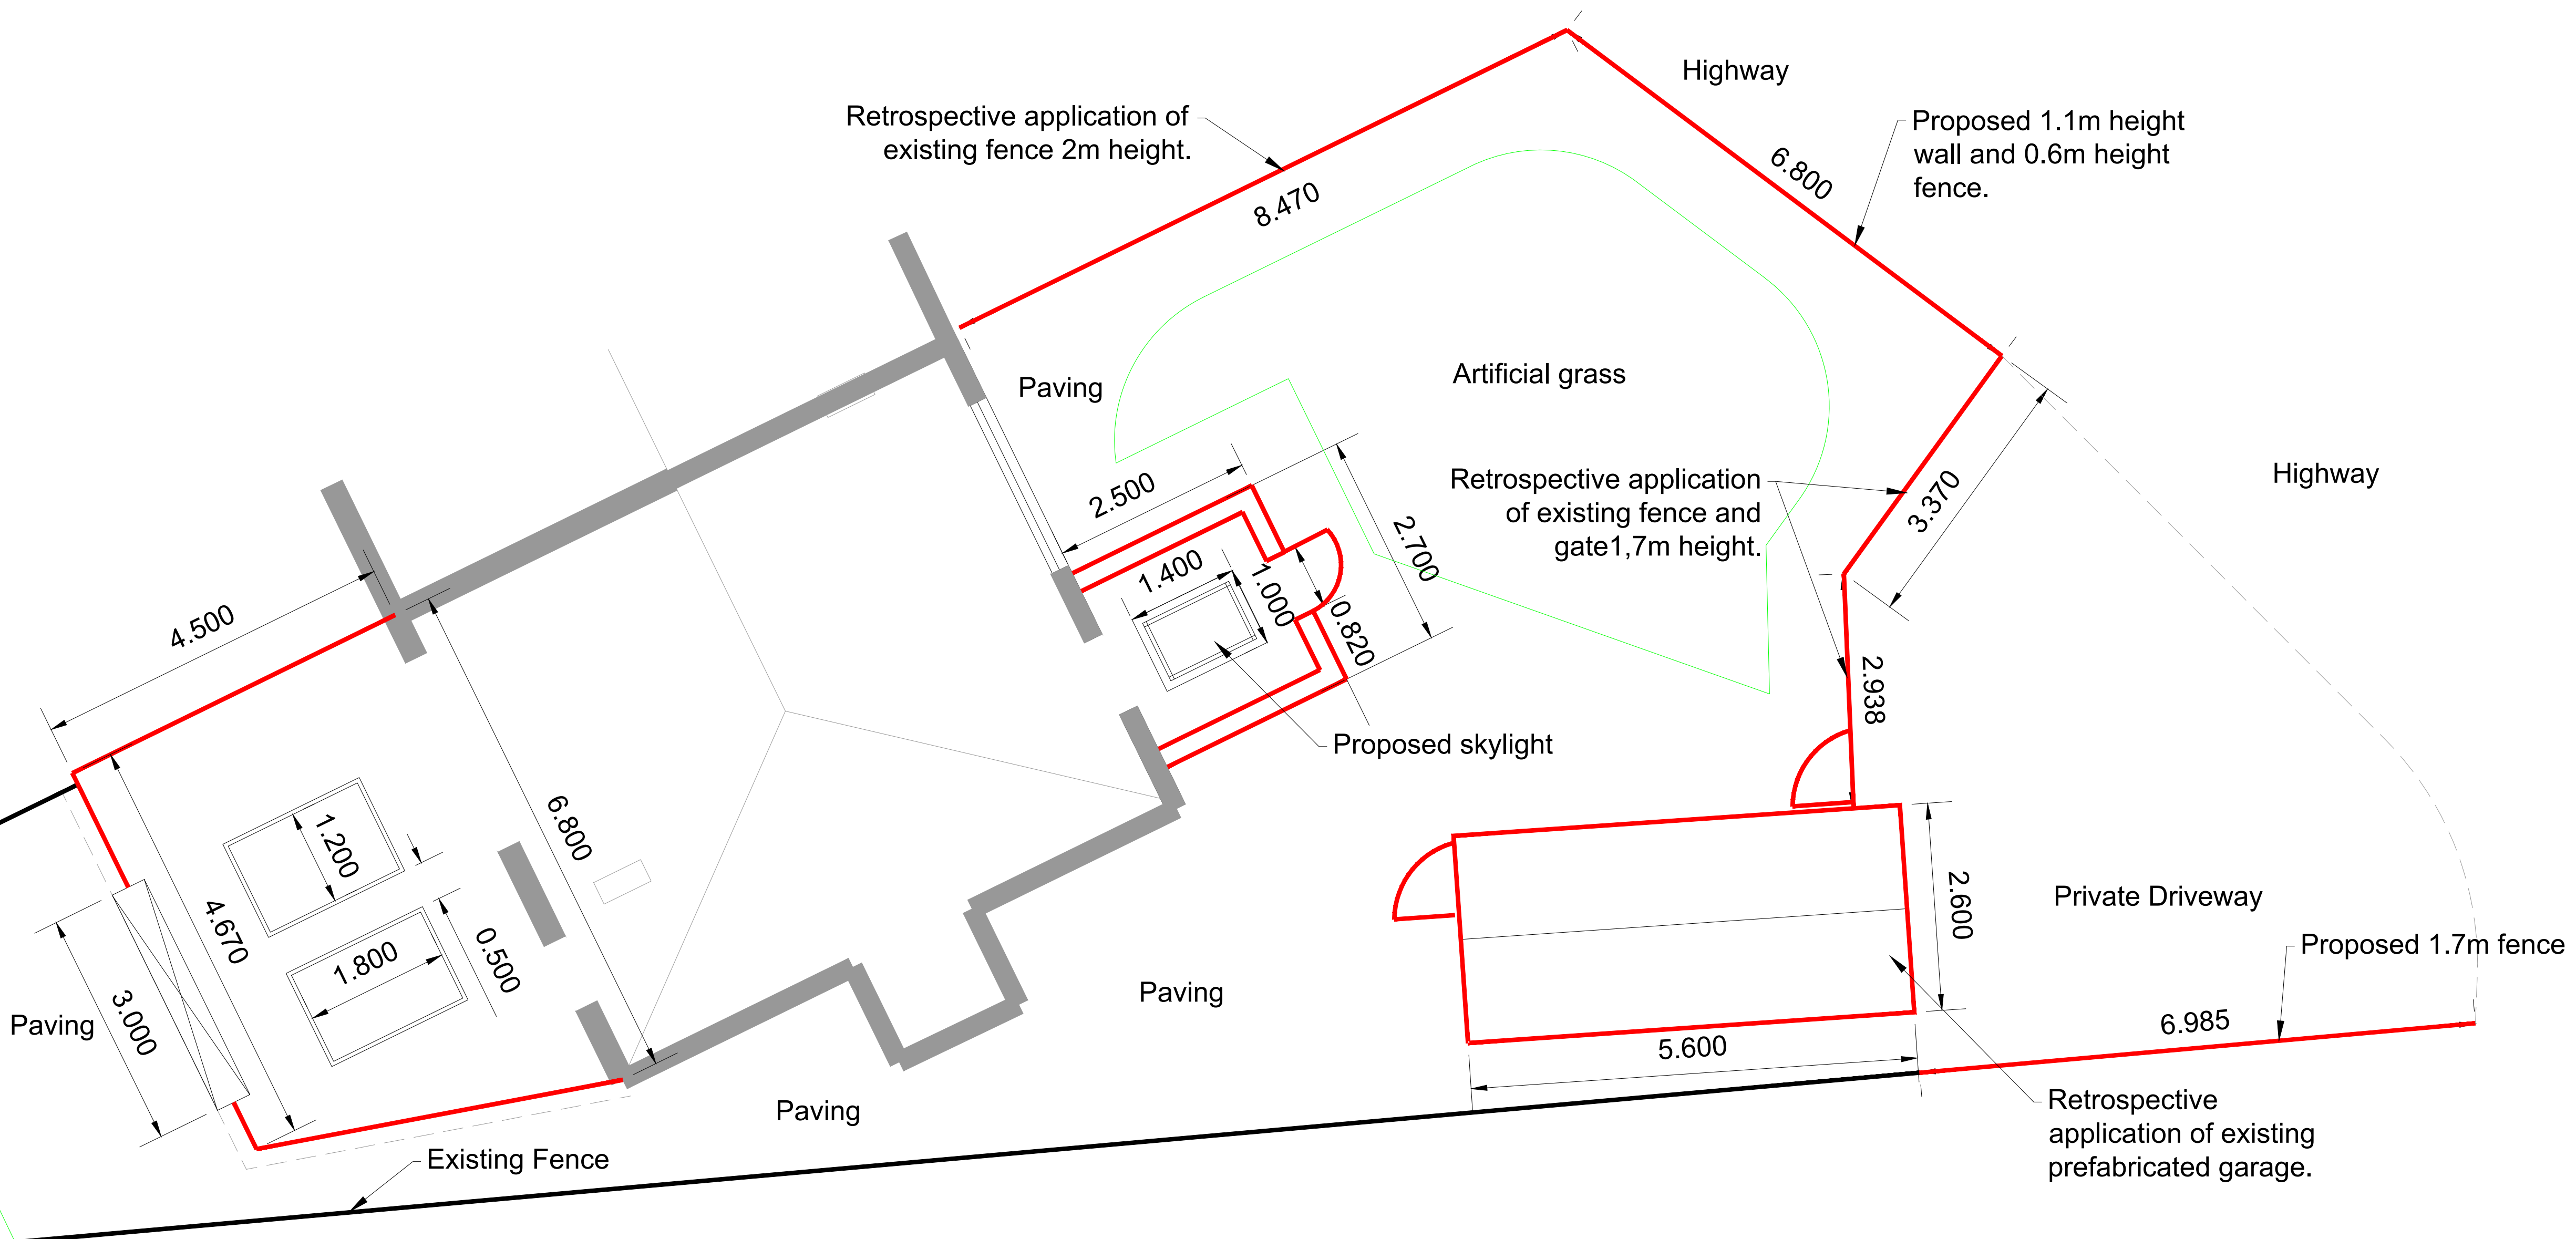


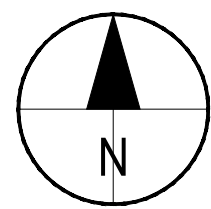

PROPOSED PLAN

General Notes

All dimensions are in metres, unless noted otherwise.

Proposed

|     |   |          |
|-----|---|----------|
|     |   |          |
| 1   | Project Name Updated. Proposed Elevations Rear Extension, Porche and Garage merged into one drawing. Drawing title updated. | 19/04/22 |
| No. | Revision/Issue   | Date     |

Project Name and Address  
Regina Otero Pose  
Proposed Rear Extension, Front Door Porch, Retrospective application for a prefabricated garage and proposed wall and fence.  
Withington M20 4XN

Drawing Title  
Proposed Plan -  
Rear Extension, Porche,  
Garage, Wall and Fences.

|                            |                       |
|----------------------------|-----------------------|
| Project<br>25 Heyscroft Rd | Sheet<br>0003 of 0005 |
| Date<br>March 2022         |                       |
| Scale<br>1:50              |                       |