


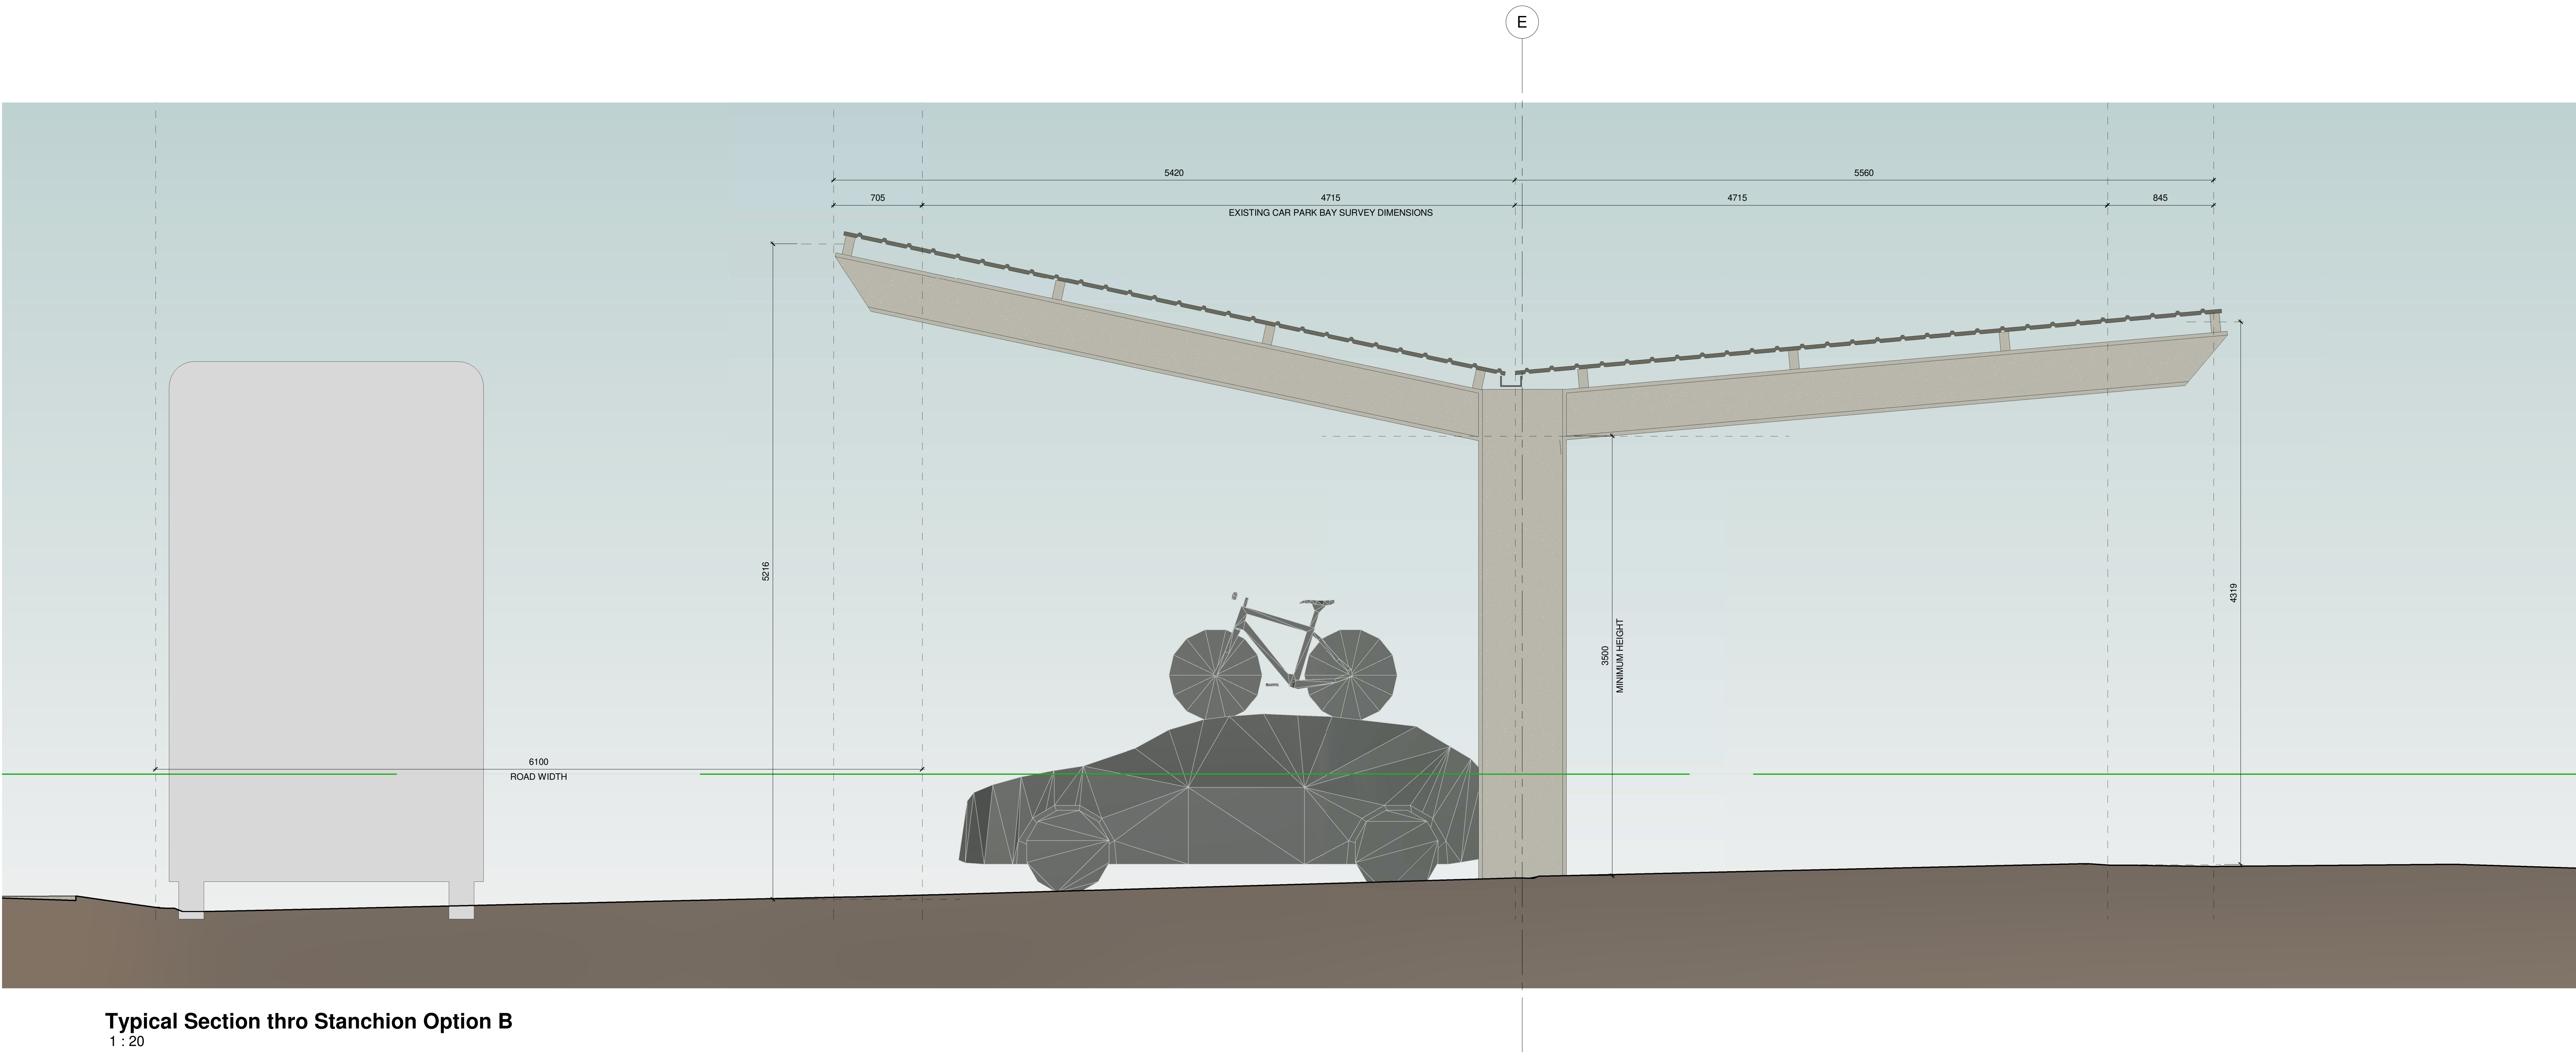

Typical Section thro Stanchion Option B
1 : 20

Rev.	Date	Dim.	Chkd.
------	------	------	-------

BOWKER SADLER ARCHITECTURE

Hatherlow House | Hatherlow | Romiley | Stockport | SK6 3DY
0161 468 7333 | office@bowker-sadler.co.uk | www.bowker-sadler.co.uk

Project
National Cycling Centre
Solar Car Ports

Client
Warden Construction Ltd

Drawings
Typical Section thro
Stanchion

Scale	Sheet Size	Drawn	Checked	Date
1 : 20	A0	TM	DH	07.03.22
Project No.	Originator	Zone	Level	Form Discipline
22-004				3500
State	PLANNING			