



DO NOT SCALE from this drawing. All dimensions to be checked on site prior to commencement of works.

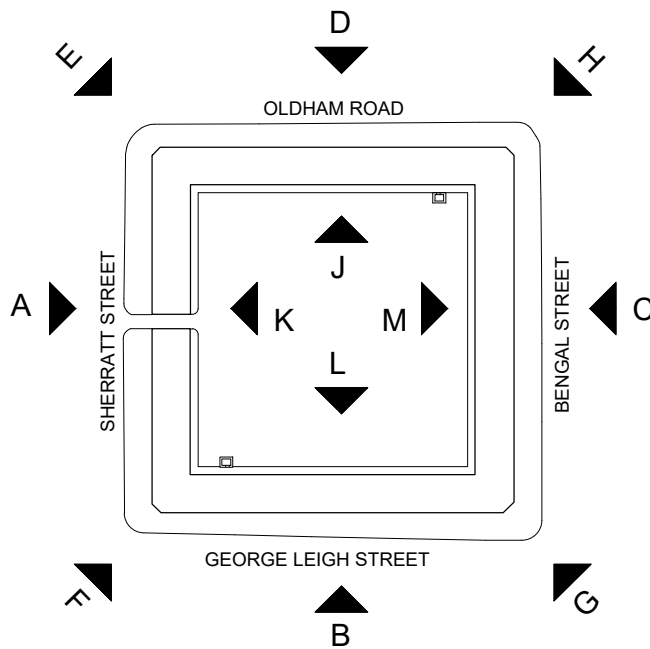

Location Plan -Not to scale

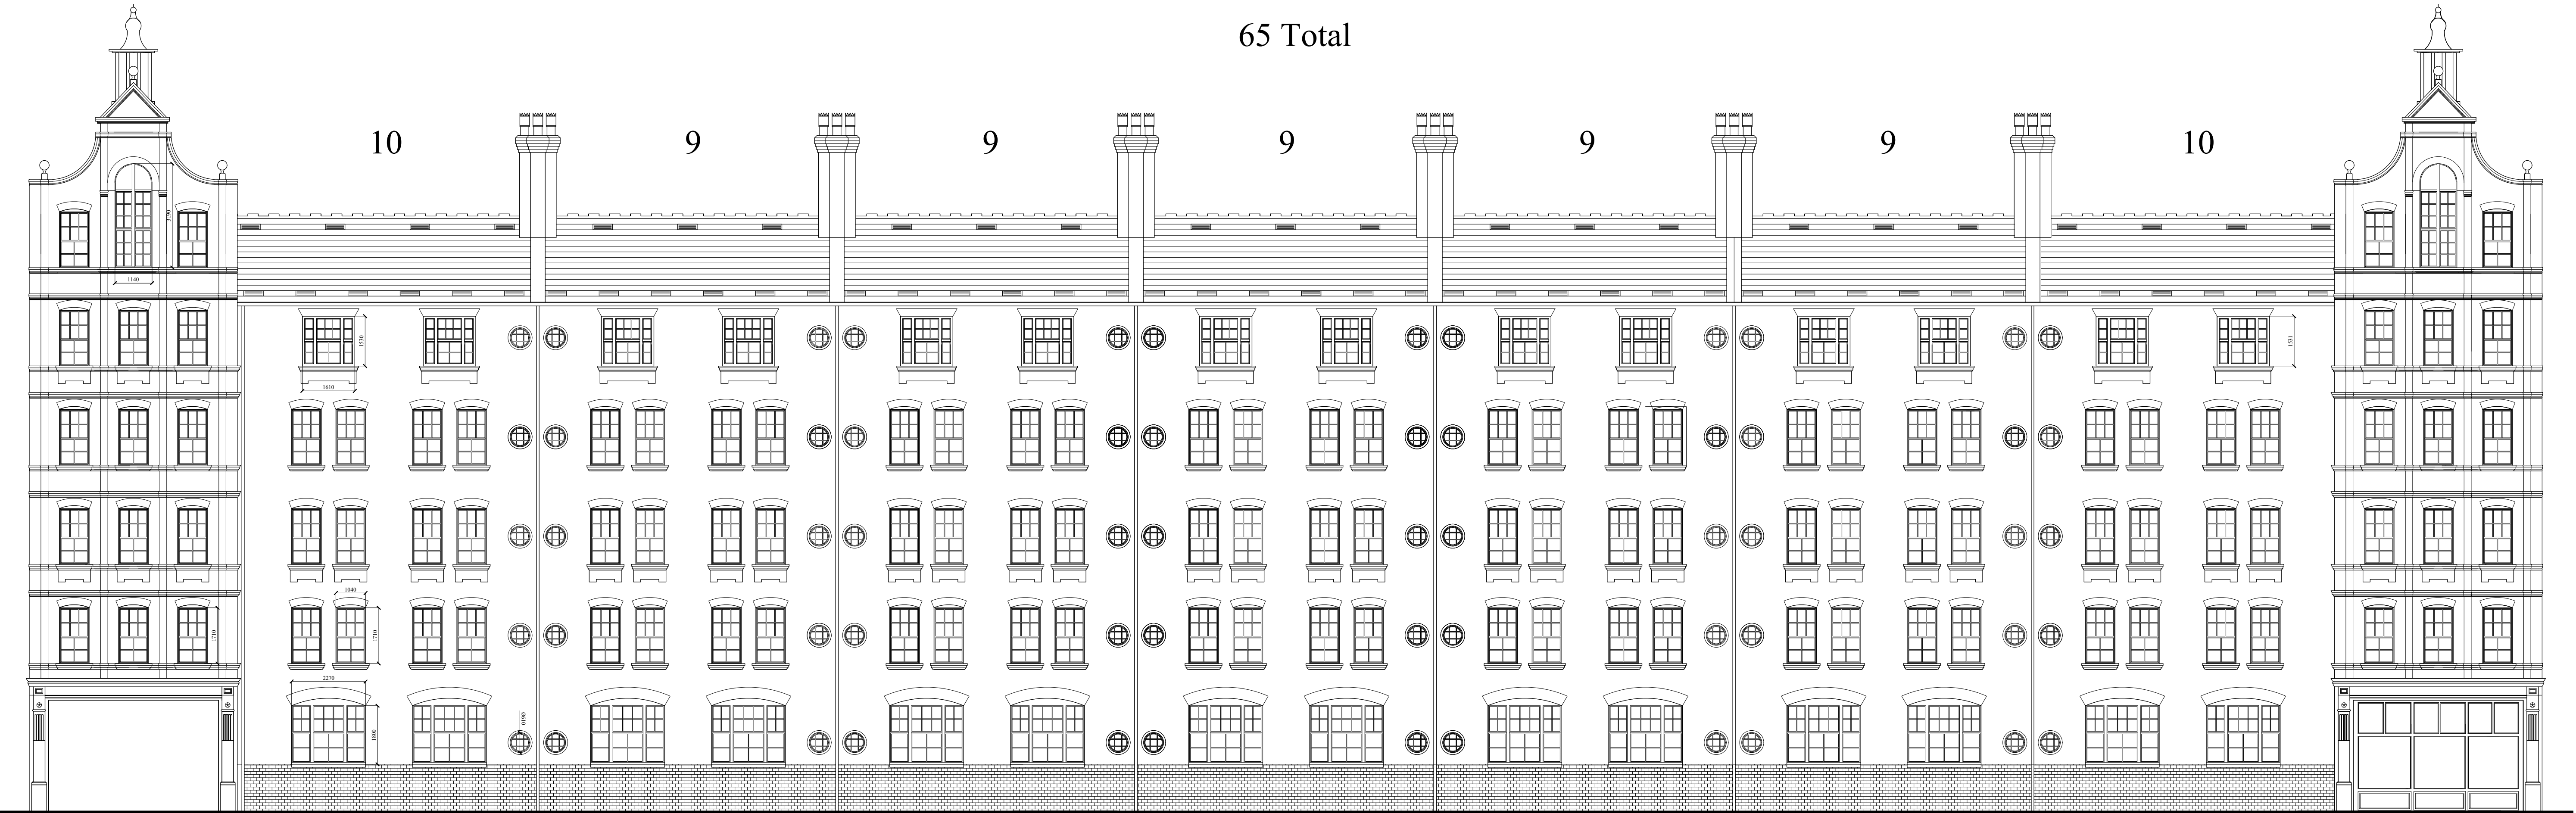

George Leigh St
Elevation BB

No.	Revision/Issue	Date
 Northwards Housing North Manchester's Council Homes Northwards Housing Property Services Unit 11, Hendham Vale Industrial Park Vale Park Way, Crumpsall Manchester M8 0AD Tel: 0161 227 3240 or 3241 Fax: 0161 205 4279		
GEORGE LEIGH ST ELEVATION Victoria Square Sheltered Housing Block Oldham Rd Ancoats Manchester		
Scheme Number NW40613		
Date	Nov 2021	Drawing No.
Scale	1:100 @A1	