




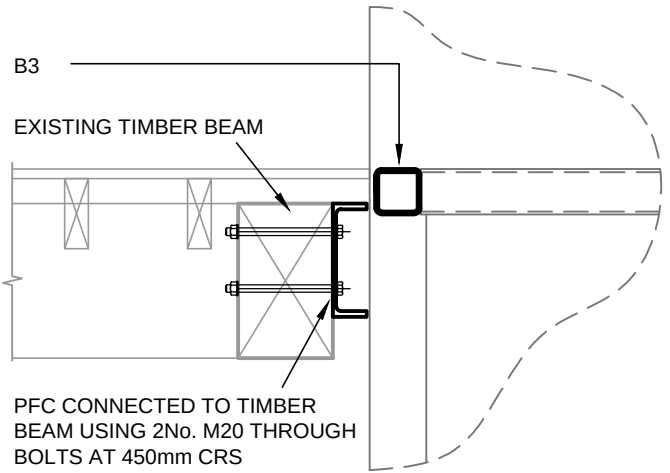



DETAIL S01
TYPICAL PFC CONNECTION TO
EXISTING TIMBER BEAM
SCALE 1:20

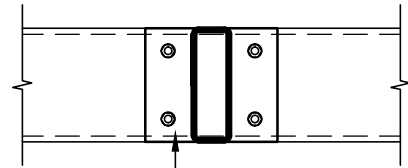


DETAIL S02A
SCALE 1:20

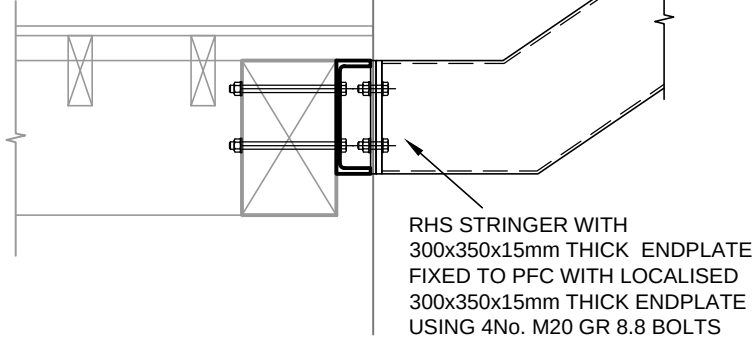


DETAIL S02
TYPICAL RHS STRINGER
CONNECTION TO PFC
SCALE 1:20

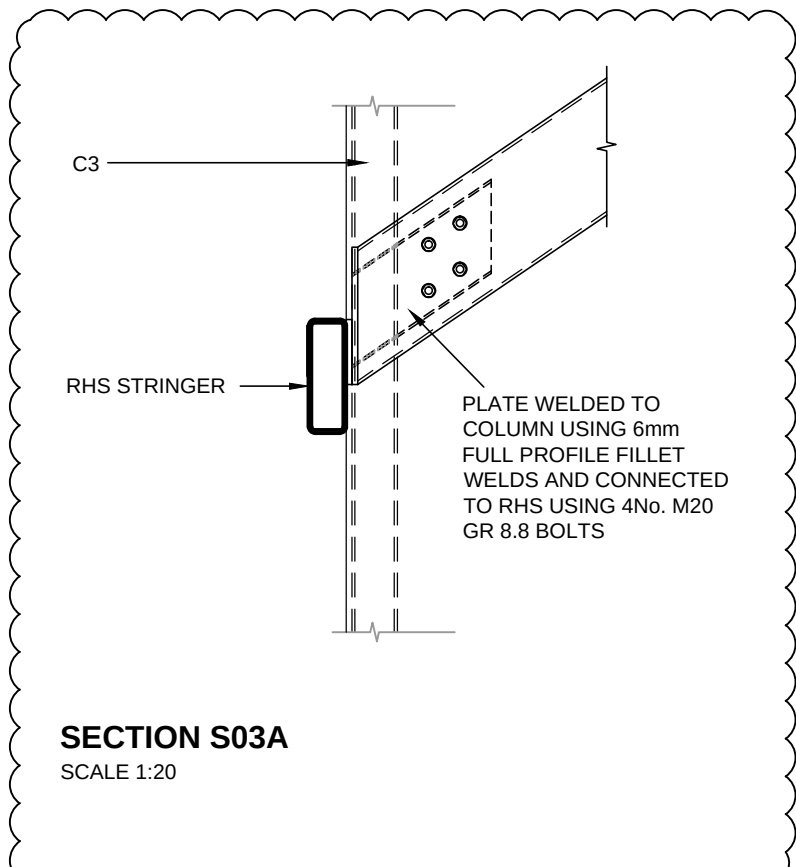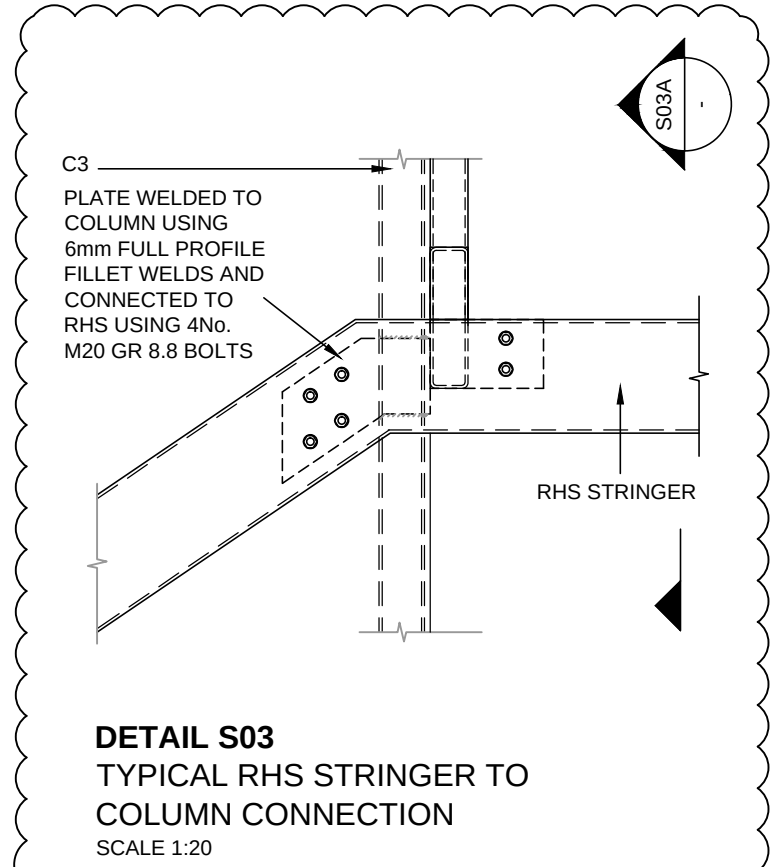


SECTION S03A
SCALE 1:20

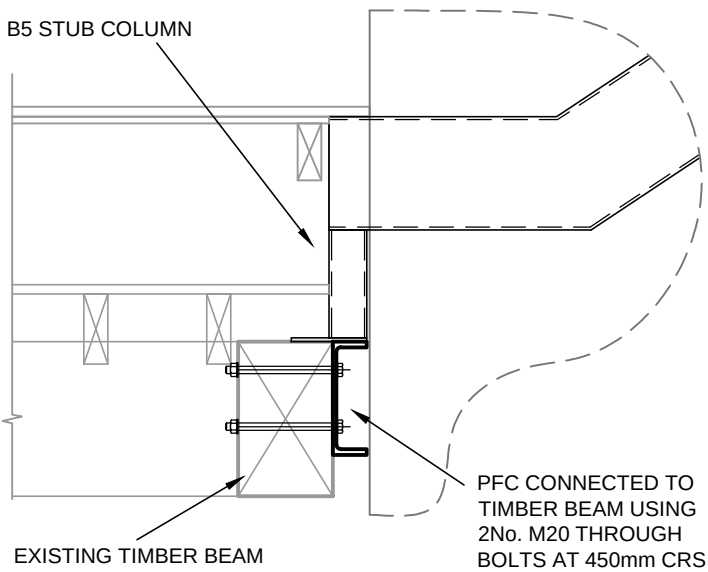


DETAIL S04
SCALE 1:20

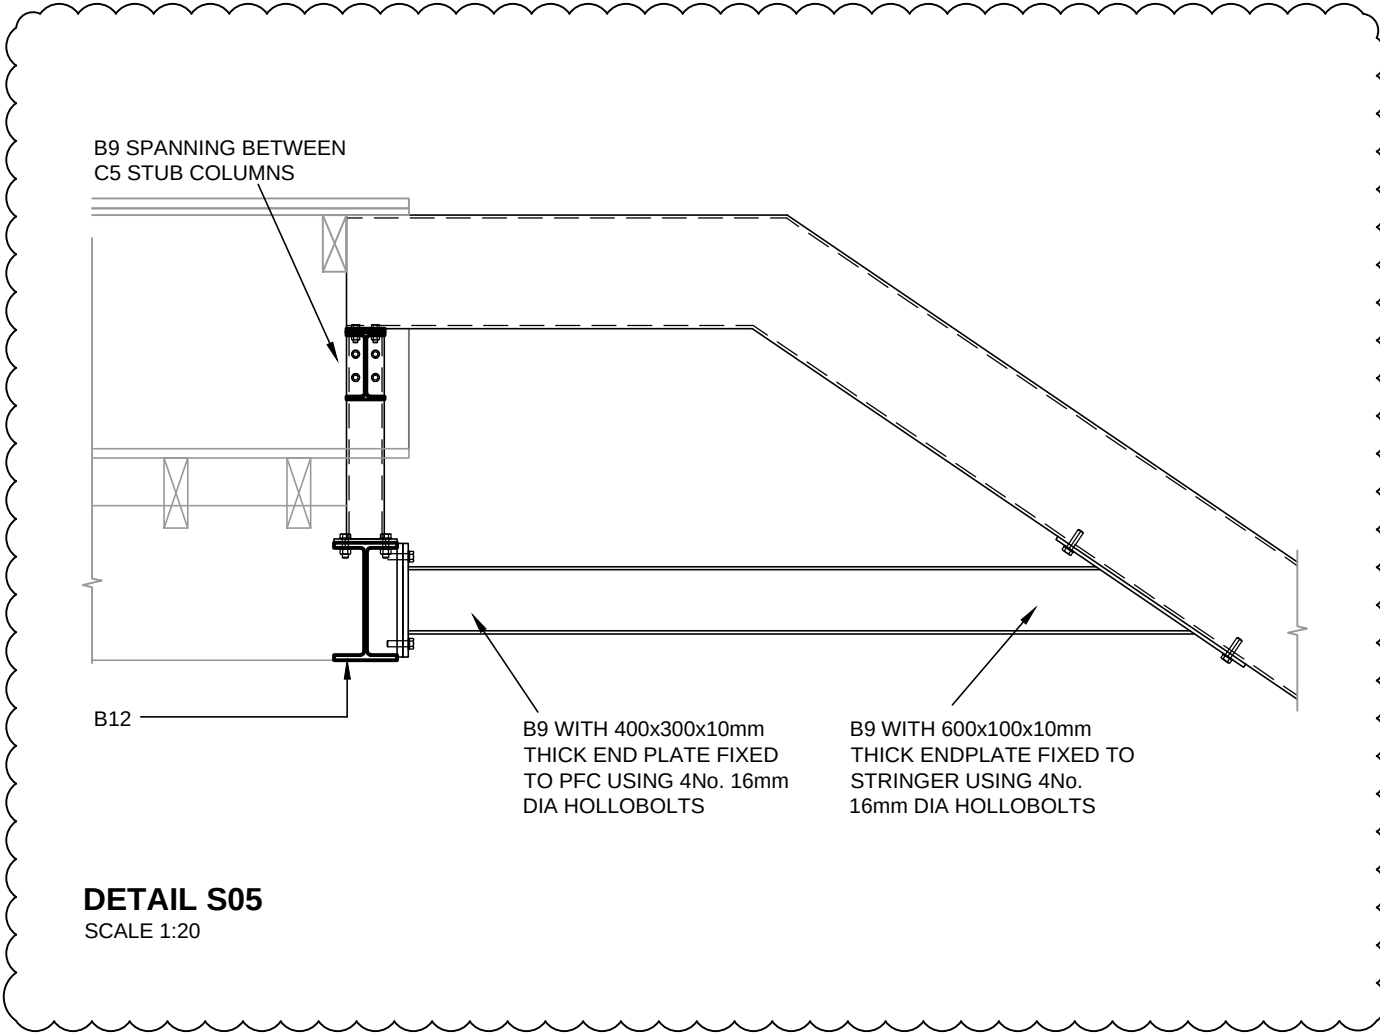


DETAIL S05
SCALE 1:20

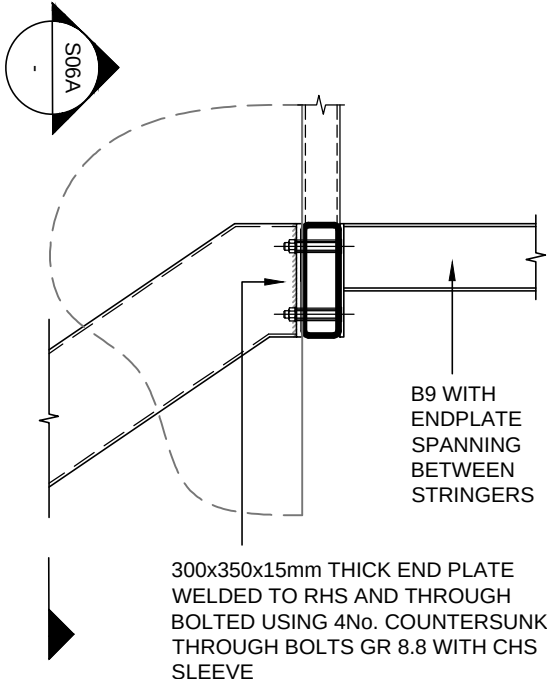


DETAIL S06
TYPICAL CONNECTION OF
STRINGER AT QUARTER LANDING
SCALE 1:20

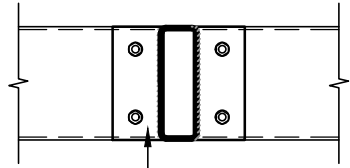


SECTION S06A
SCALE 1:20

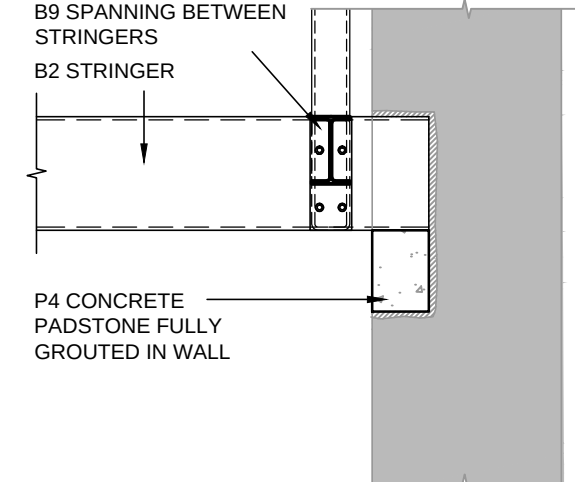


DETAIL S07
TYPICAL PADSTONE DETAIL
SCALE 1:20

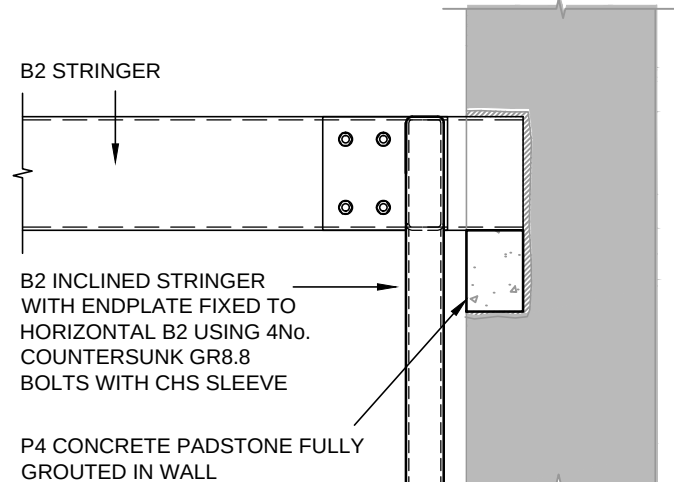


DETAIL S08
TYPICAL CONNECTION OF
STRINGER AT QUARTER LANDING
ADJACENT TO PARTY WALL DETAIL
SCALE 1:20

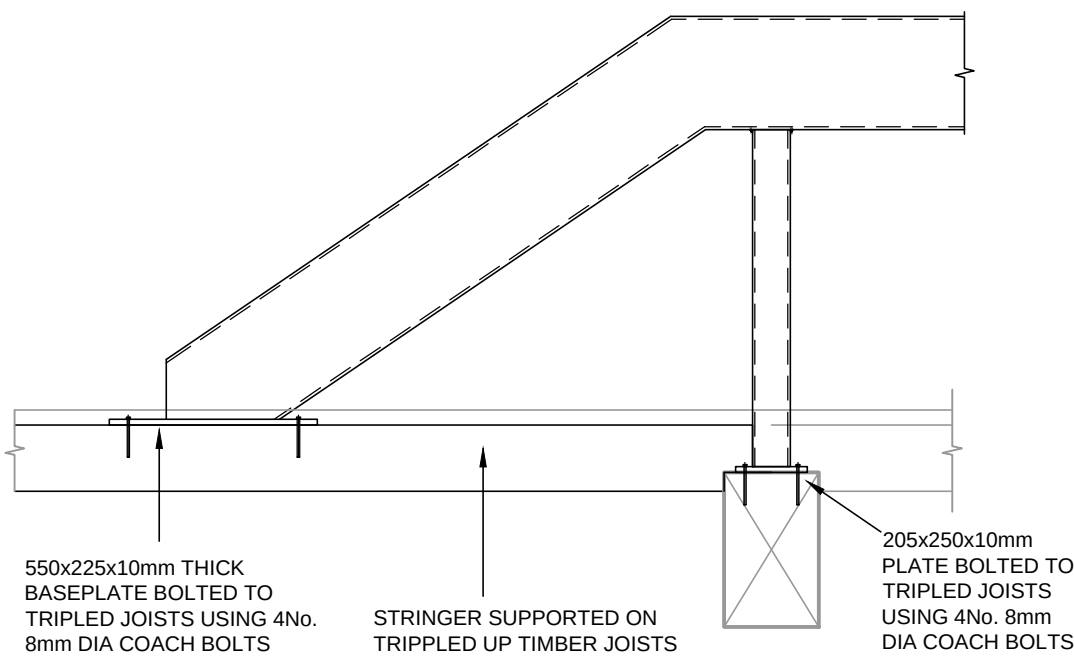

DETAIL S09
CONNECTION OF BOTTOM STRINGER AND
INTERMEDIATE POST TO UPPER GROUND FLOOR
SCALE 1:20

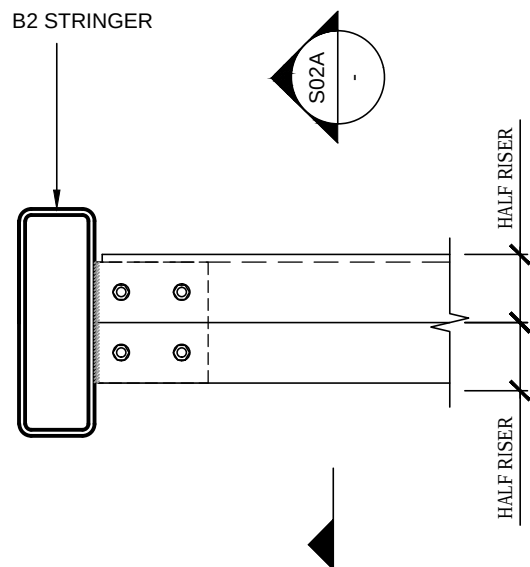

DETAIL S09
TYPICAL FOLDED PLATE STAIR
TREAD DETAIL
SCALE 1:10

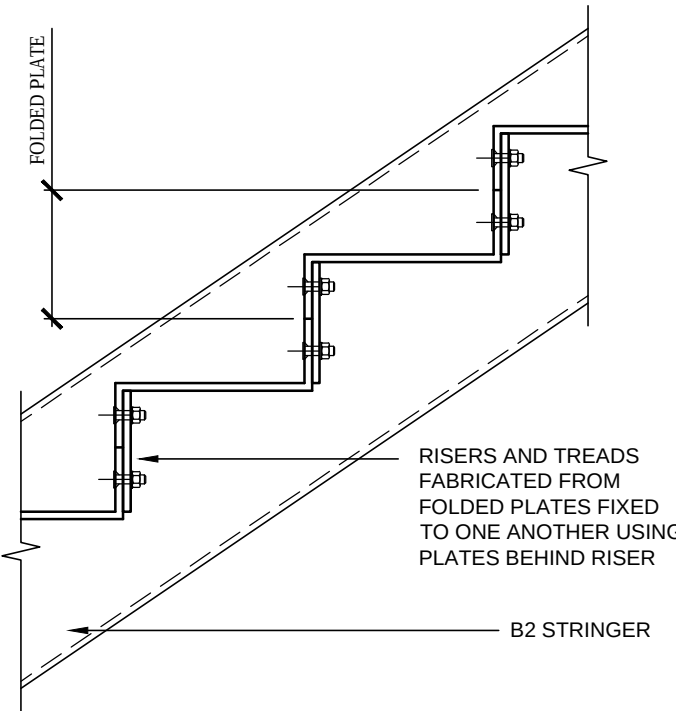

SECTION S09A
SCALE 1:10

- NOTES:
- REFER TO DRAWING S-00-10 FOR GENERAL NOTES.
 - DO NOT SCALE FROM THIS DRAWING.
 - ALL STEELWORK TO BE GRADE S355 JR UNO.
 - FOR FIRE PROTECTION REQUIREMENTS REFER TO ARCHITECT'S DETAILS.
 - STEELWORK TO RECEIVE PAINT PROTECTION SYSTEM TO SUIT 50 YEAR DESIGN LIFE IN C2 (UNHEATED INTERIOR LOCATION). EXPOSURE CONDITIONS. STEEL FABRICATOR TO PROPOSE ONE OF THE FOLLOWING PAINT PROTECTION SYSTEMS FOR REVIEW BY ENGINEER PRIOR TO FABRICATION.

IS CORROSION PROTECTED USING ONE OF THE SYSTEMS BELOW		
SYSTEM NUMBER	PW-C2-A	PW-C2-B
STRUCTURE LIFE	50+	50+
COATING LIFE	N/A	N/A
NEAREST EQUIVALENT BS EN ISO 12944-5 ⁽³⁾	-	-
SURFACE PREPARATION TO BS EN ISO 8501-1 9	BLAST CLEAN TO SA 2½	-
FACTORY APPLIED COATINGS	ONE COAT SOLVENT FREEEPOXY 450µm	i) HOT DIP GALVANISE TO BS EN ISO 1461(5) 85µm ii) TWO COATS HEAVY DUTY BITUMEN, 200µm TOTAL
SITE APPLIED COATINGS	-	-

NOTE: REFER TO ARCHITECT'S DRAWINGS FOR ALL SETTING OUT OF NEW STRUCTURE

T02	UPDATED AS CLOUDED	06.01.22	MOH	NP
T01	TENDER ISSUE	22.12.20	MOH	NP
Rev:	Description:	Date:	By:	Chkd:



Project:
**47 PETER STREET,
MANCHESTER**

Drawing Title:
**STEEL STAIRCASE AND
LIFT FRAME DETAILS**

Status:
STAGE 4

Size:	Date:	Drawn by:	Designed by:	Checked by:
A1	OCT 20	MOH	NP	HG
Scale:	1:50	Project No:	1809-01	

Project:	Originator:	Volume:	Level:	Type:	Role:	Category/Number:	Rev:
----------	-------------	---------	--------	-------	-------	------------------	------

PSM-REN-ZZ-ZZ-DR-S-00370-T02