



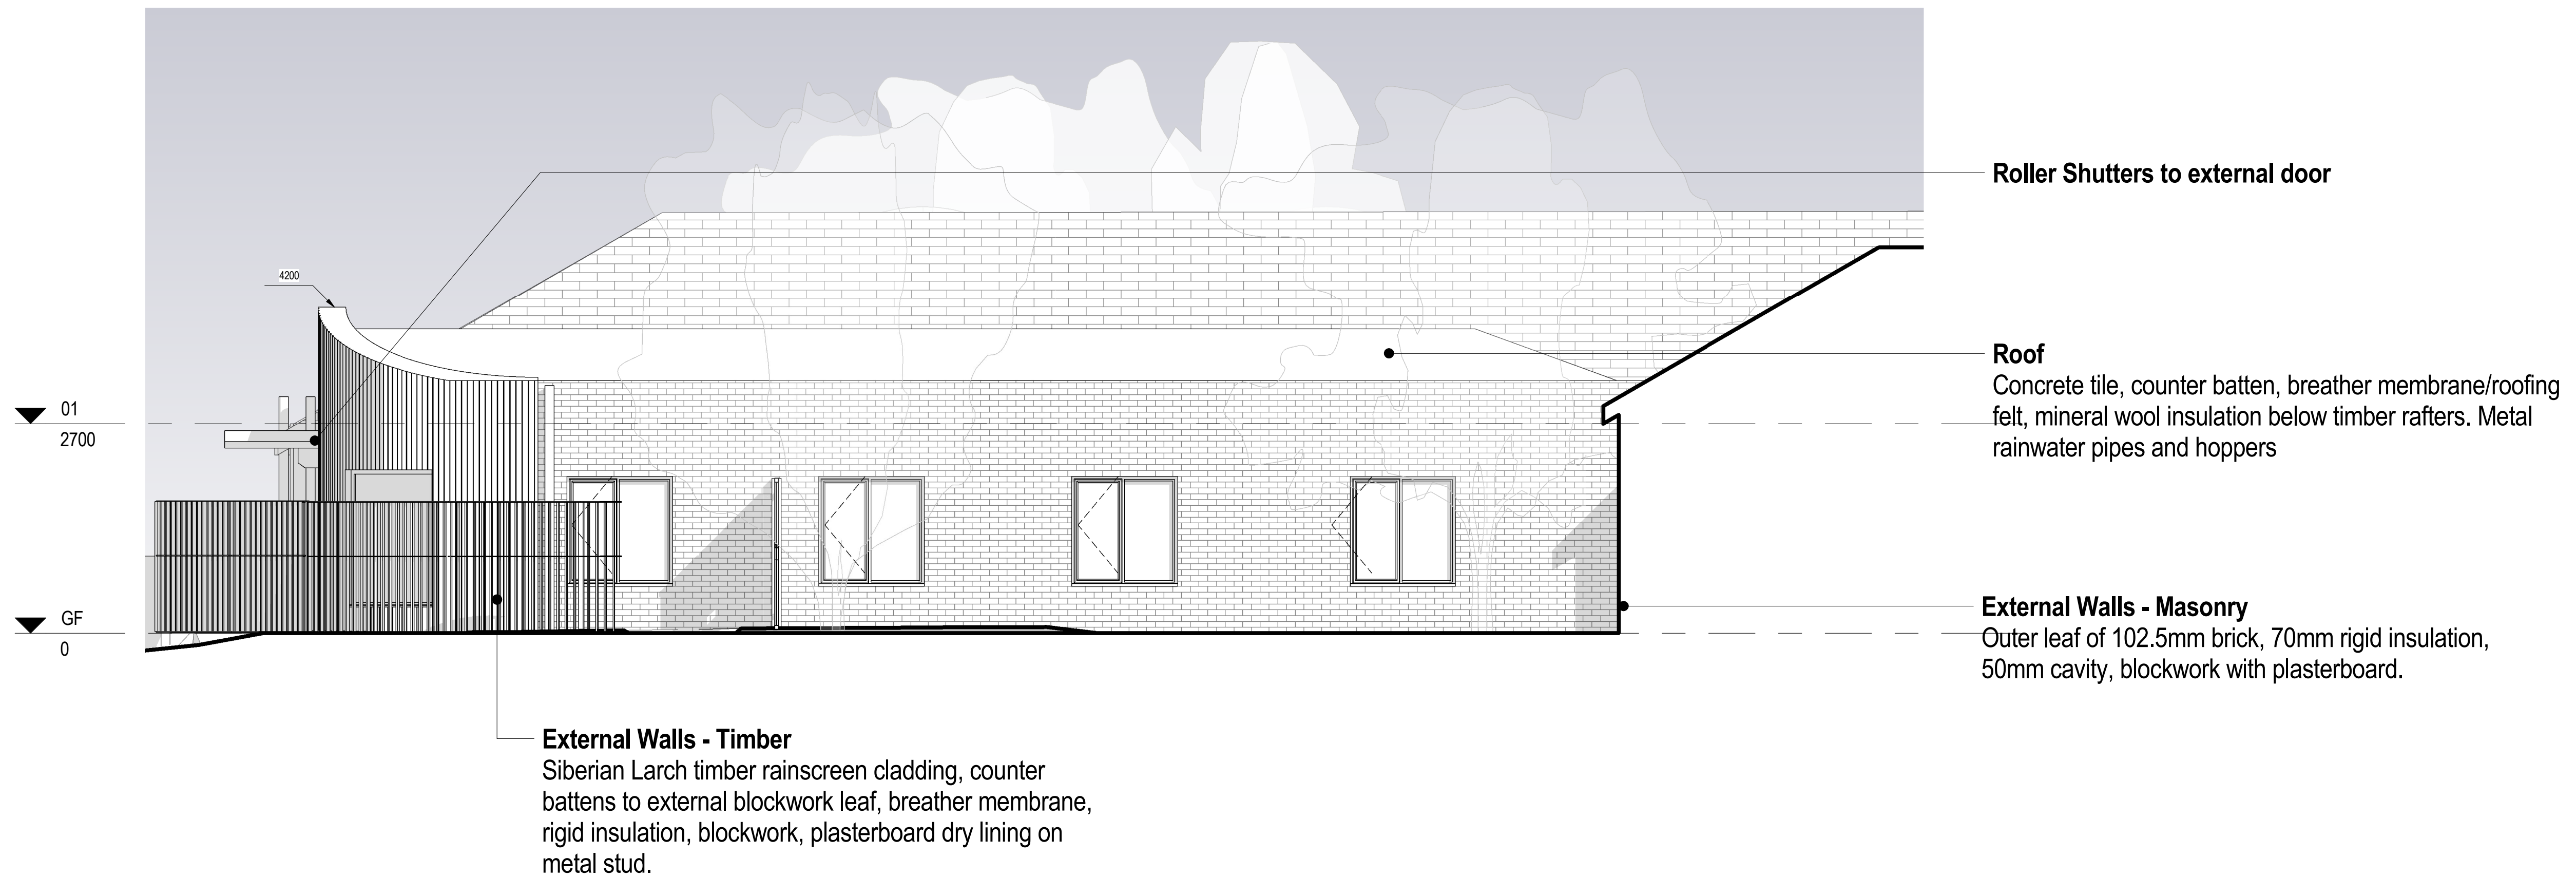


A Option 5 - Elevation A
1 : 50

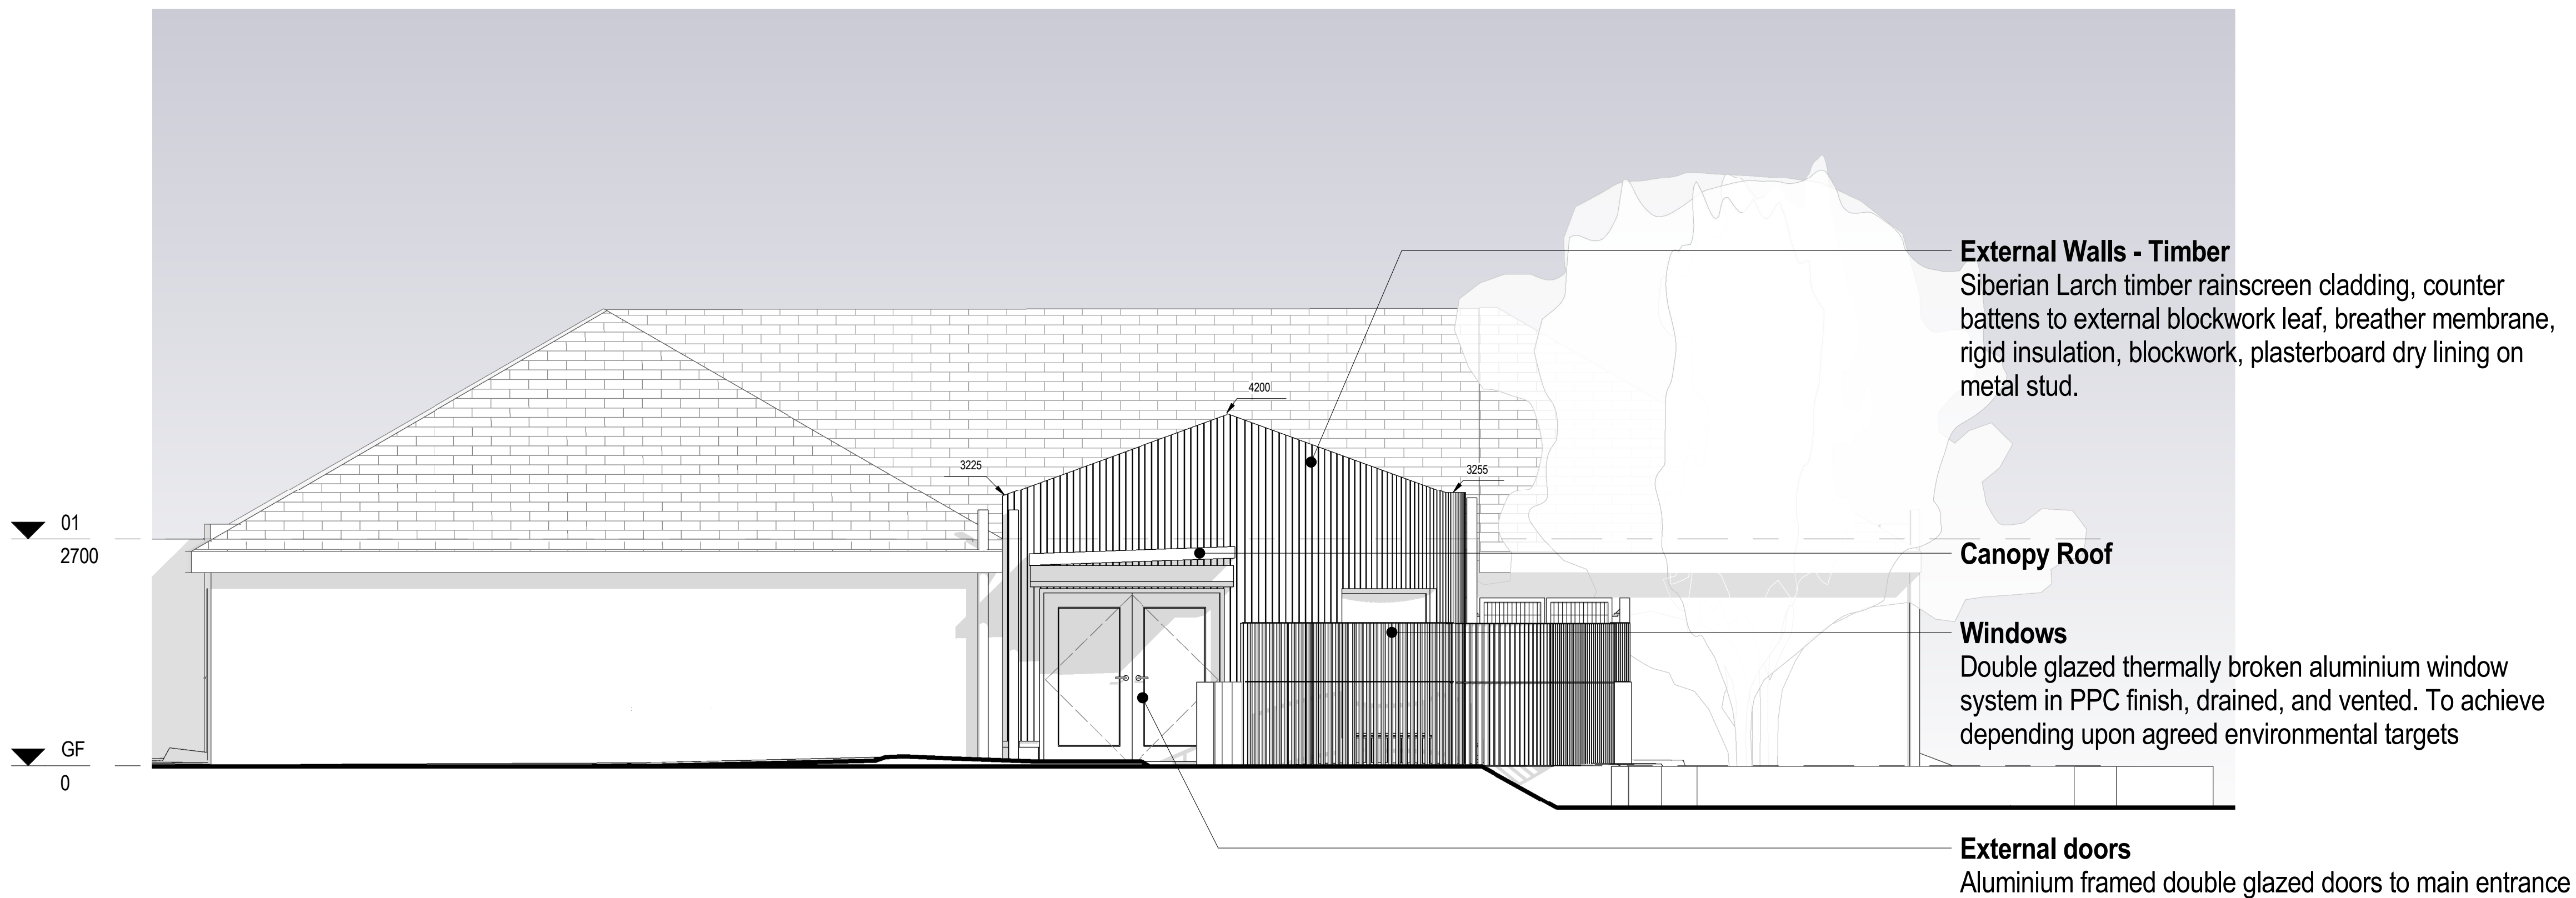

B Option 5 - Elevation B
1 : 50

PLANNING				
		0	1m	2m
REVISION	DATE	DESCRIPTION	ARCHITECT	PARTNER
S2 P 1	18/11/20	Planning Submission	ADP	
D1 P 2	27/11/20	Issued for costing	ADP	
D2 C 3	16/03/21	Tender Issue	ADP	
A C 4	15/07/21	Construction Issue	ADP	
A C 5	10/11/21	Spot elevations added	ADP	
S2 P 6	21/12/21	Planning Condition 3	ADP	

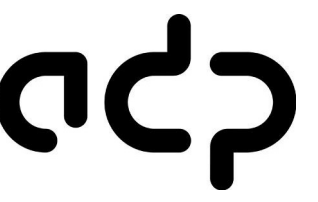CHECK ALL DIMENSIONS AND VERIFY ON SITE. REPORT ANY ERRORS OR OMISSIONS	
	
1 Portland Street Manchester M1 3BE T +44 (0) 161 238 9460 E manchester@adp-architecture.com www.adp-architecture.com	

JOB TITLE:
**CRAVENWOOD PRIMARY SCHOOL
MANCHESTER**

DRAWING TITLE:
ELEVATIONS

SCALE: 1 : 50		DRAWING SHEET SIZE: A1
JOB CODE: ULCPS	DRAWING NUMBER: ADP-00-ZZ-DR--A-1204	REVISION: S2 P 6