

DO NOT SCALE FROM THIS DRAWING.
ALL DIMENSIONS TO BE CHECKED ON SITE.
(DRAWINGS MAYBE SCALED FOR LOCAL AUTHORITY & PLANNING PURPOSE ONLY)
COPYRIGHT PROTECTED.




Scale 1:50

FOR PLANNING
DO NOT USE FOR CONSTRUCTION

GENERAL PLANNING NOTES:

ALL DIMENSIONS TO BE CHECKED ON SITE PRIOR TO ANY MANUFACTURE OR CONSTRUCTION OF EQUIPMENT, FINISH, SIGNAGE ETC.

- DRAWINGS TO BE READ IN CONJUNCTION WITH THE FOLLOWING STAGE 3 INFORMATION:
- STRUCTURAL ENGINEER'S DESIGN & RECOMMENDATIONS (DWLP)
 - HERITAGE REPORT (PAUL BUTLER ASSOCIATES)
 - M&E AND FIRE STRATEGY (HILSON MORAN)

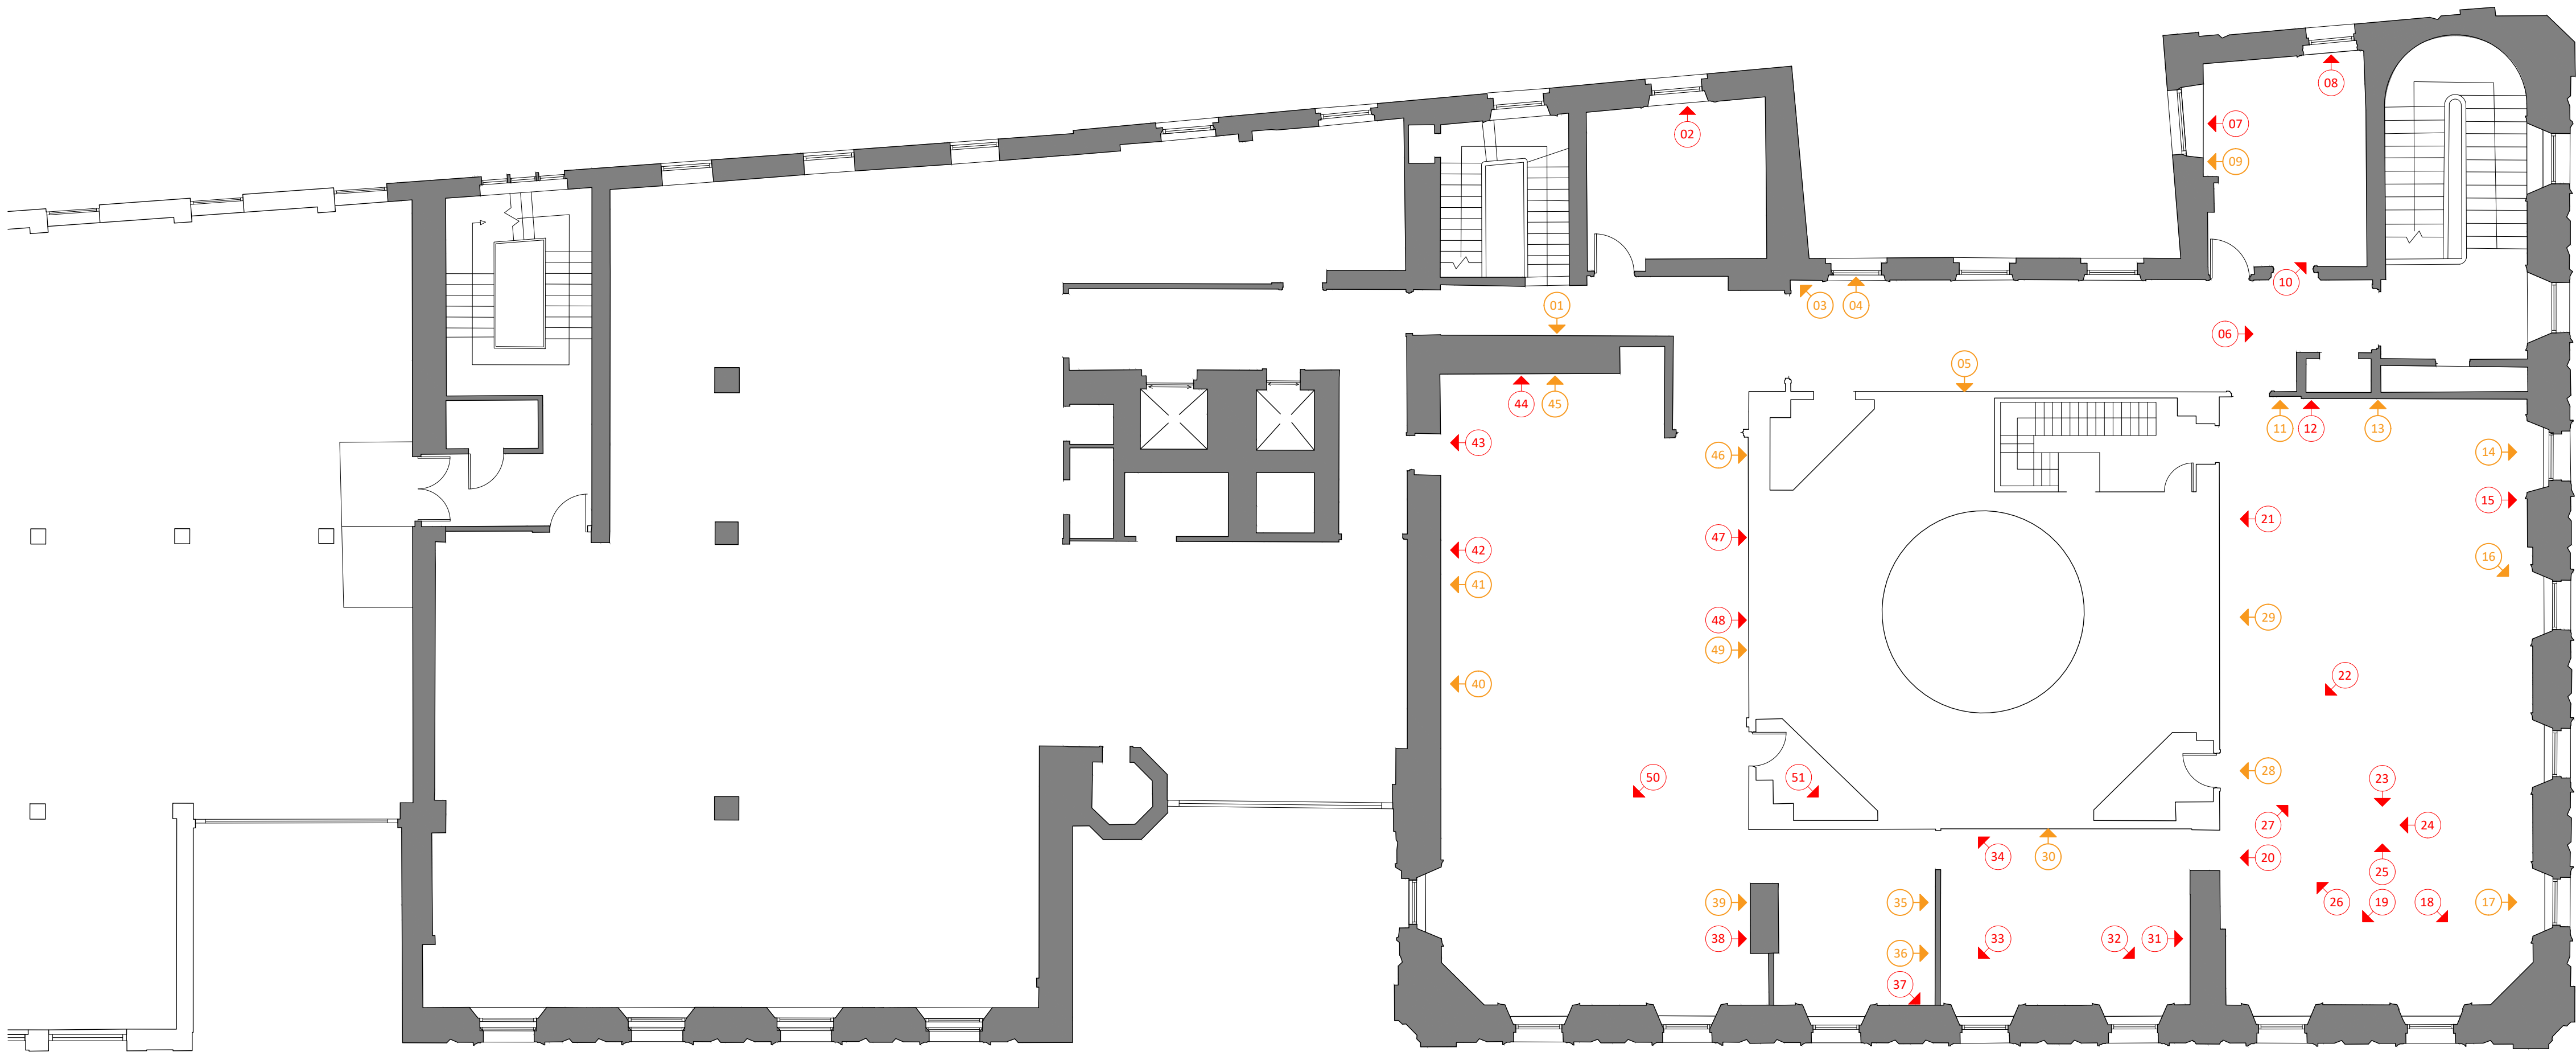

01 THIRD FLOOR HERITAGE RESTORATION PHOTOGRAPHIC RECORD PLAN
063 SCALE - 1:50 @ A1 PLAN

PHOTOGRAPHIC LOCATION KEY			
LEGEND	DESCRIPTION	REPAIR / RESTORATION ACTIONS	COMMENTS
	ORANGE DIRECTIONAL ARROW REFERS TO FLOOR / WALL REPAIR REFERENCE	TO BE READ IN CONJUNCTION WITH THE PHOTOGRAPHIC HERITAGE RESTORATION SCHEDULE	
	RED DIRECTIONAL ARROW REFERS TO CEILING REPAIR REFERENCE	TO BE READ IN CONJUNCTION WITH THE PHOTOGRAPHIC HERITAGE RESTORATION SCHEDULE	

3.00	14/01/22	ISSUED FOR PLANNING Issued for planning submission.	ARB	FWE
REV	DATE	DESCRIPTION	DRAWN	CHECKED

A × I

ADDRESS :
TELEPHONE :
EMAIL :
COMPANY No :

41 SOUTH KING STREET, MANCHESTER, M2 6DE
+44 (0)161 879 7357
www.axi.studio
11847325

CLIENT

bruntwood

PROJECT

BRUNTWOOD
38 MOSLEY STREET
MANCHESTER M2 3AZ

DRAWING REFERENCE

THIRD FLOOR HERITAGE
RESTORATION PHOTOGRAPHIC
RECORD PLAN

JOB REFERENCE	DRAWING SCALE	DATE	DRAWN	CHECKED
20 - 059	1:50 @ A1	14.01.22	ARB	FWE

DRAWING No	STAGE	REV
AX1 - 063	3	00