


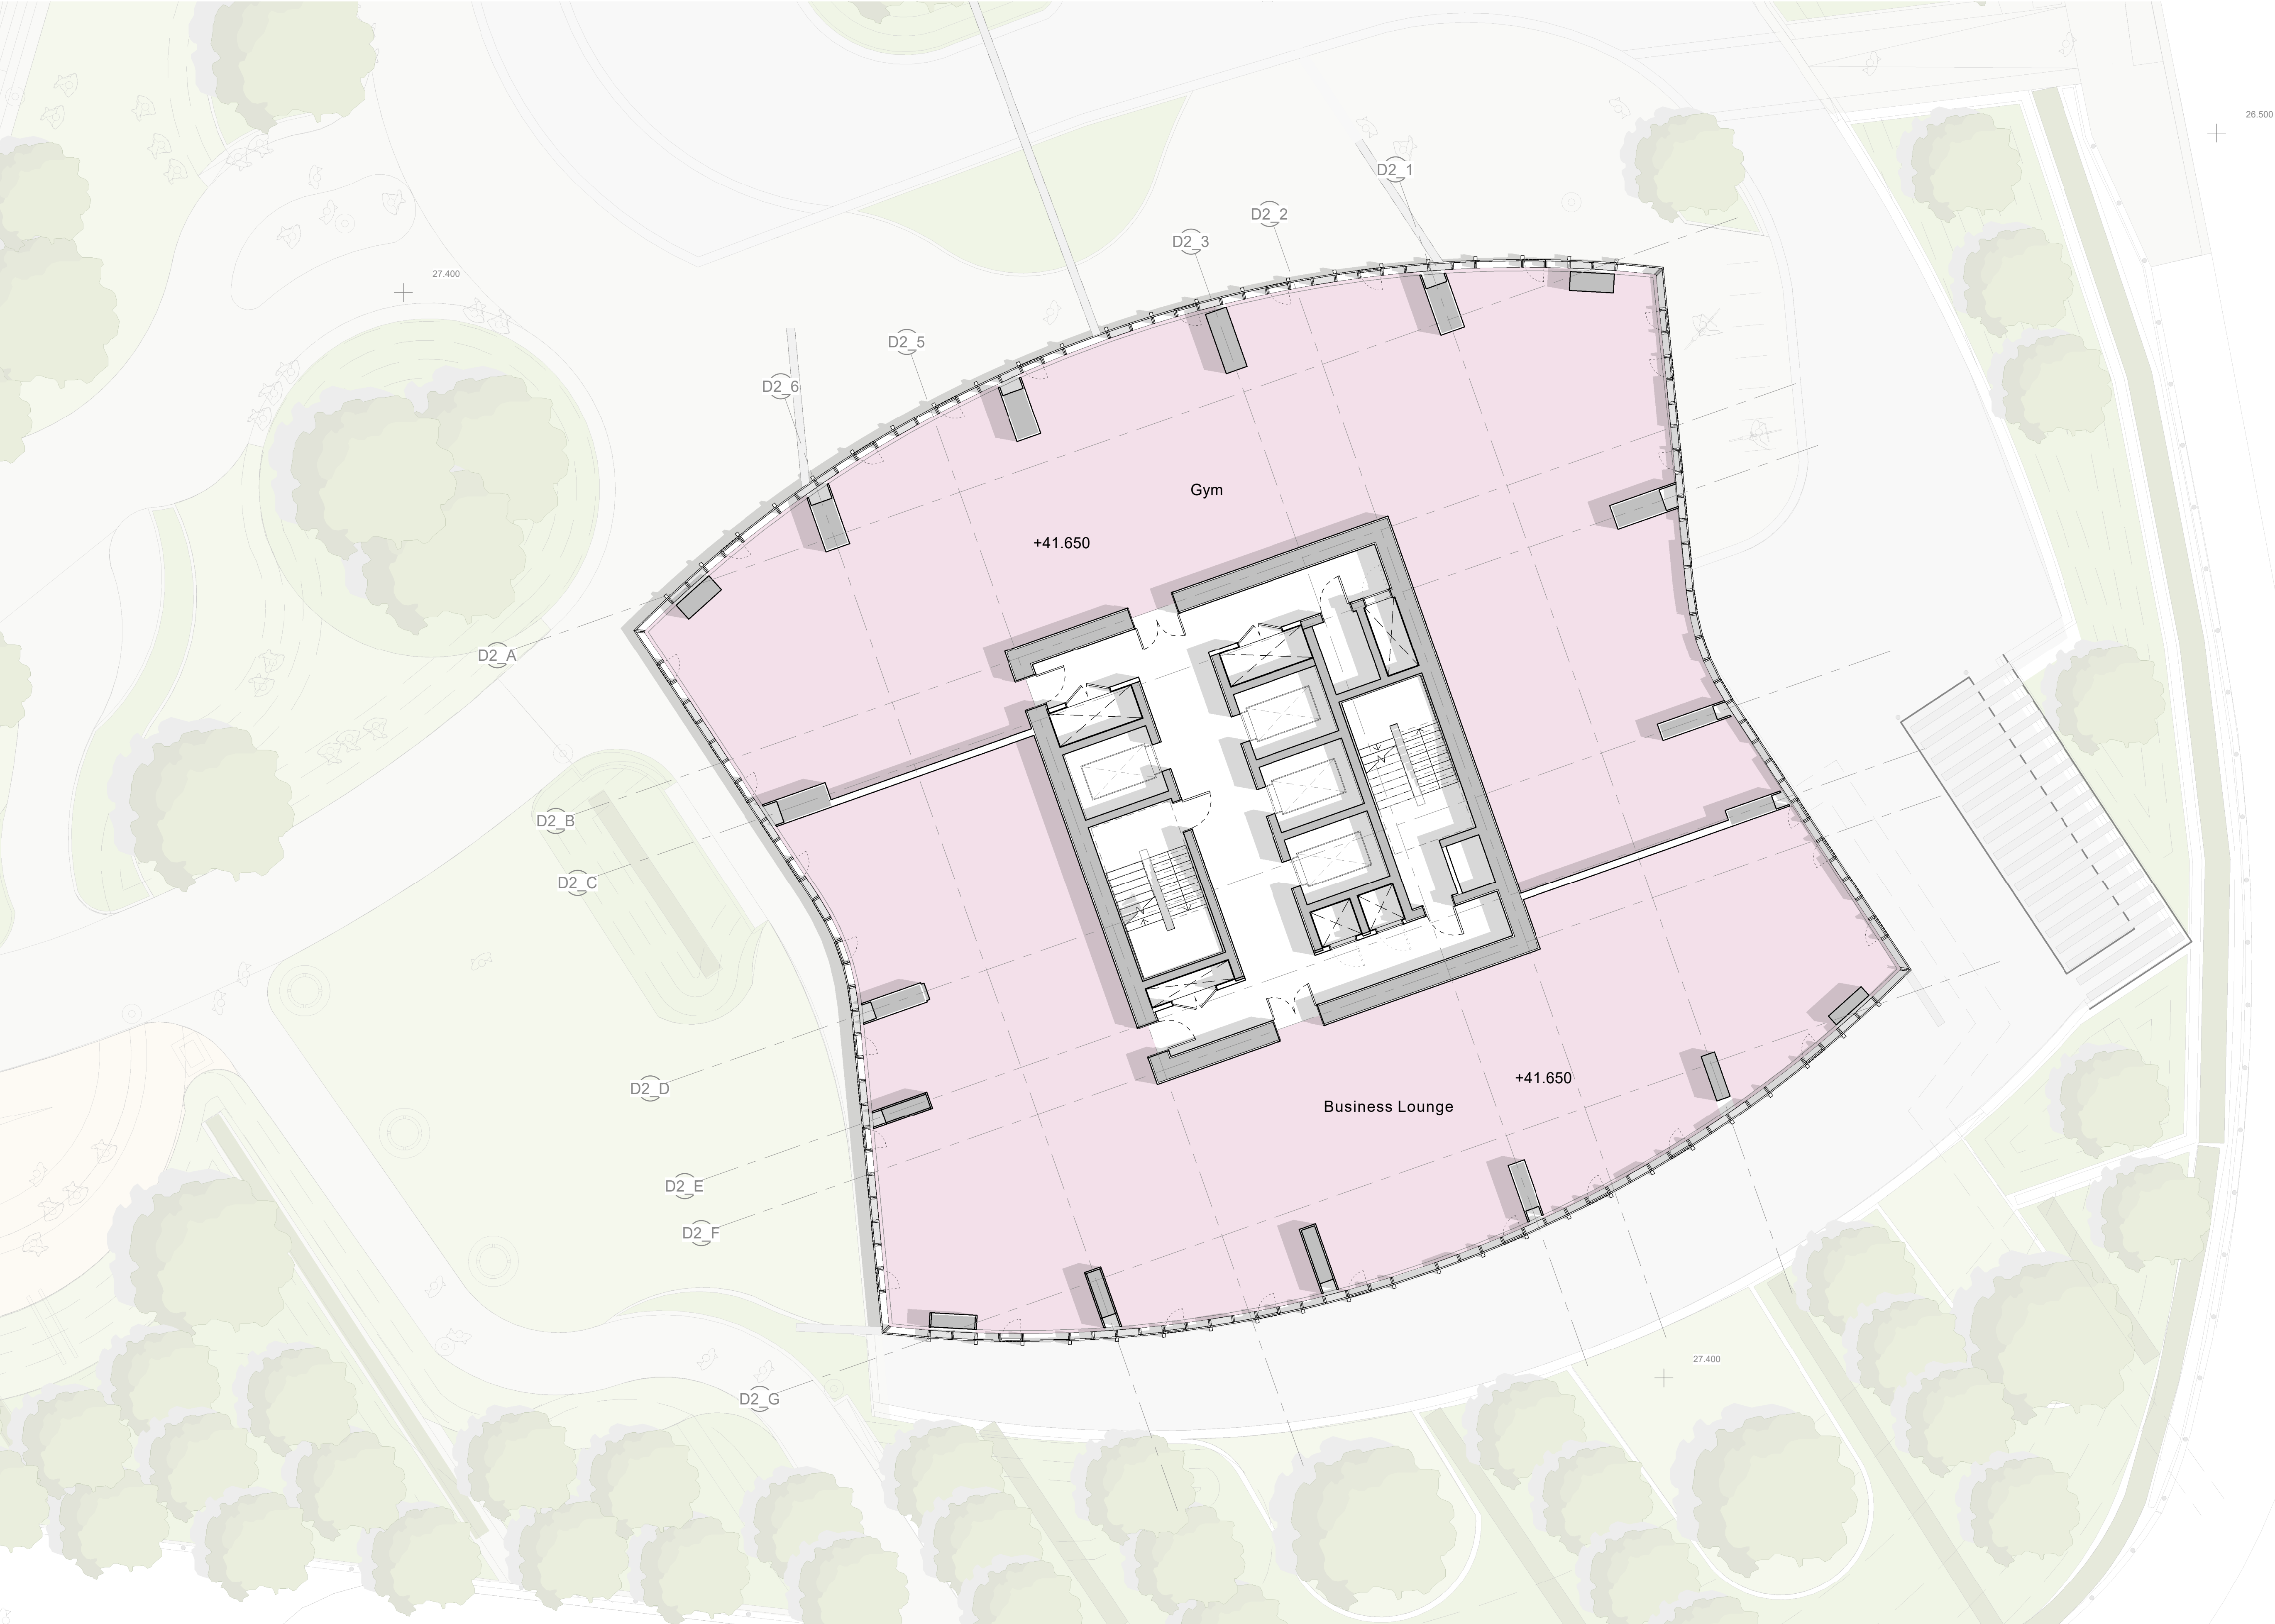

This drawing is copyright.
Do not scale off dimensions.

All dimensions to be checked on site by contractor.

Contractor to report any dimensional discrepancies, errors or omissions prior to commencing on site.

Residential FOH

Commercial

Staff

BOH

Refuse

Amenity

Terrace

NORTH

Rev	Date	Description
P01	2021-10-29	Planning Issue

Project Title

Trinity Islands
Trinity Way
Manchester

Status

Planning Issue

Drawing Title

Site D Building 2
General Arrangement
Level 03 Plan

Project No

10364

Scale

1 : 100@ A1

10364-D2-SHP-G200-PL-03-B5D801

Revision

P01

Manchester
+44 (0)161 835 2345

London
+44 (0)20 7549 4000