



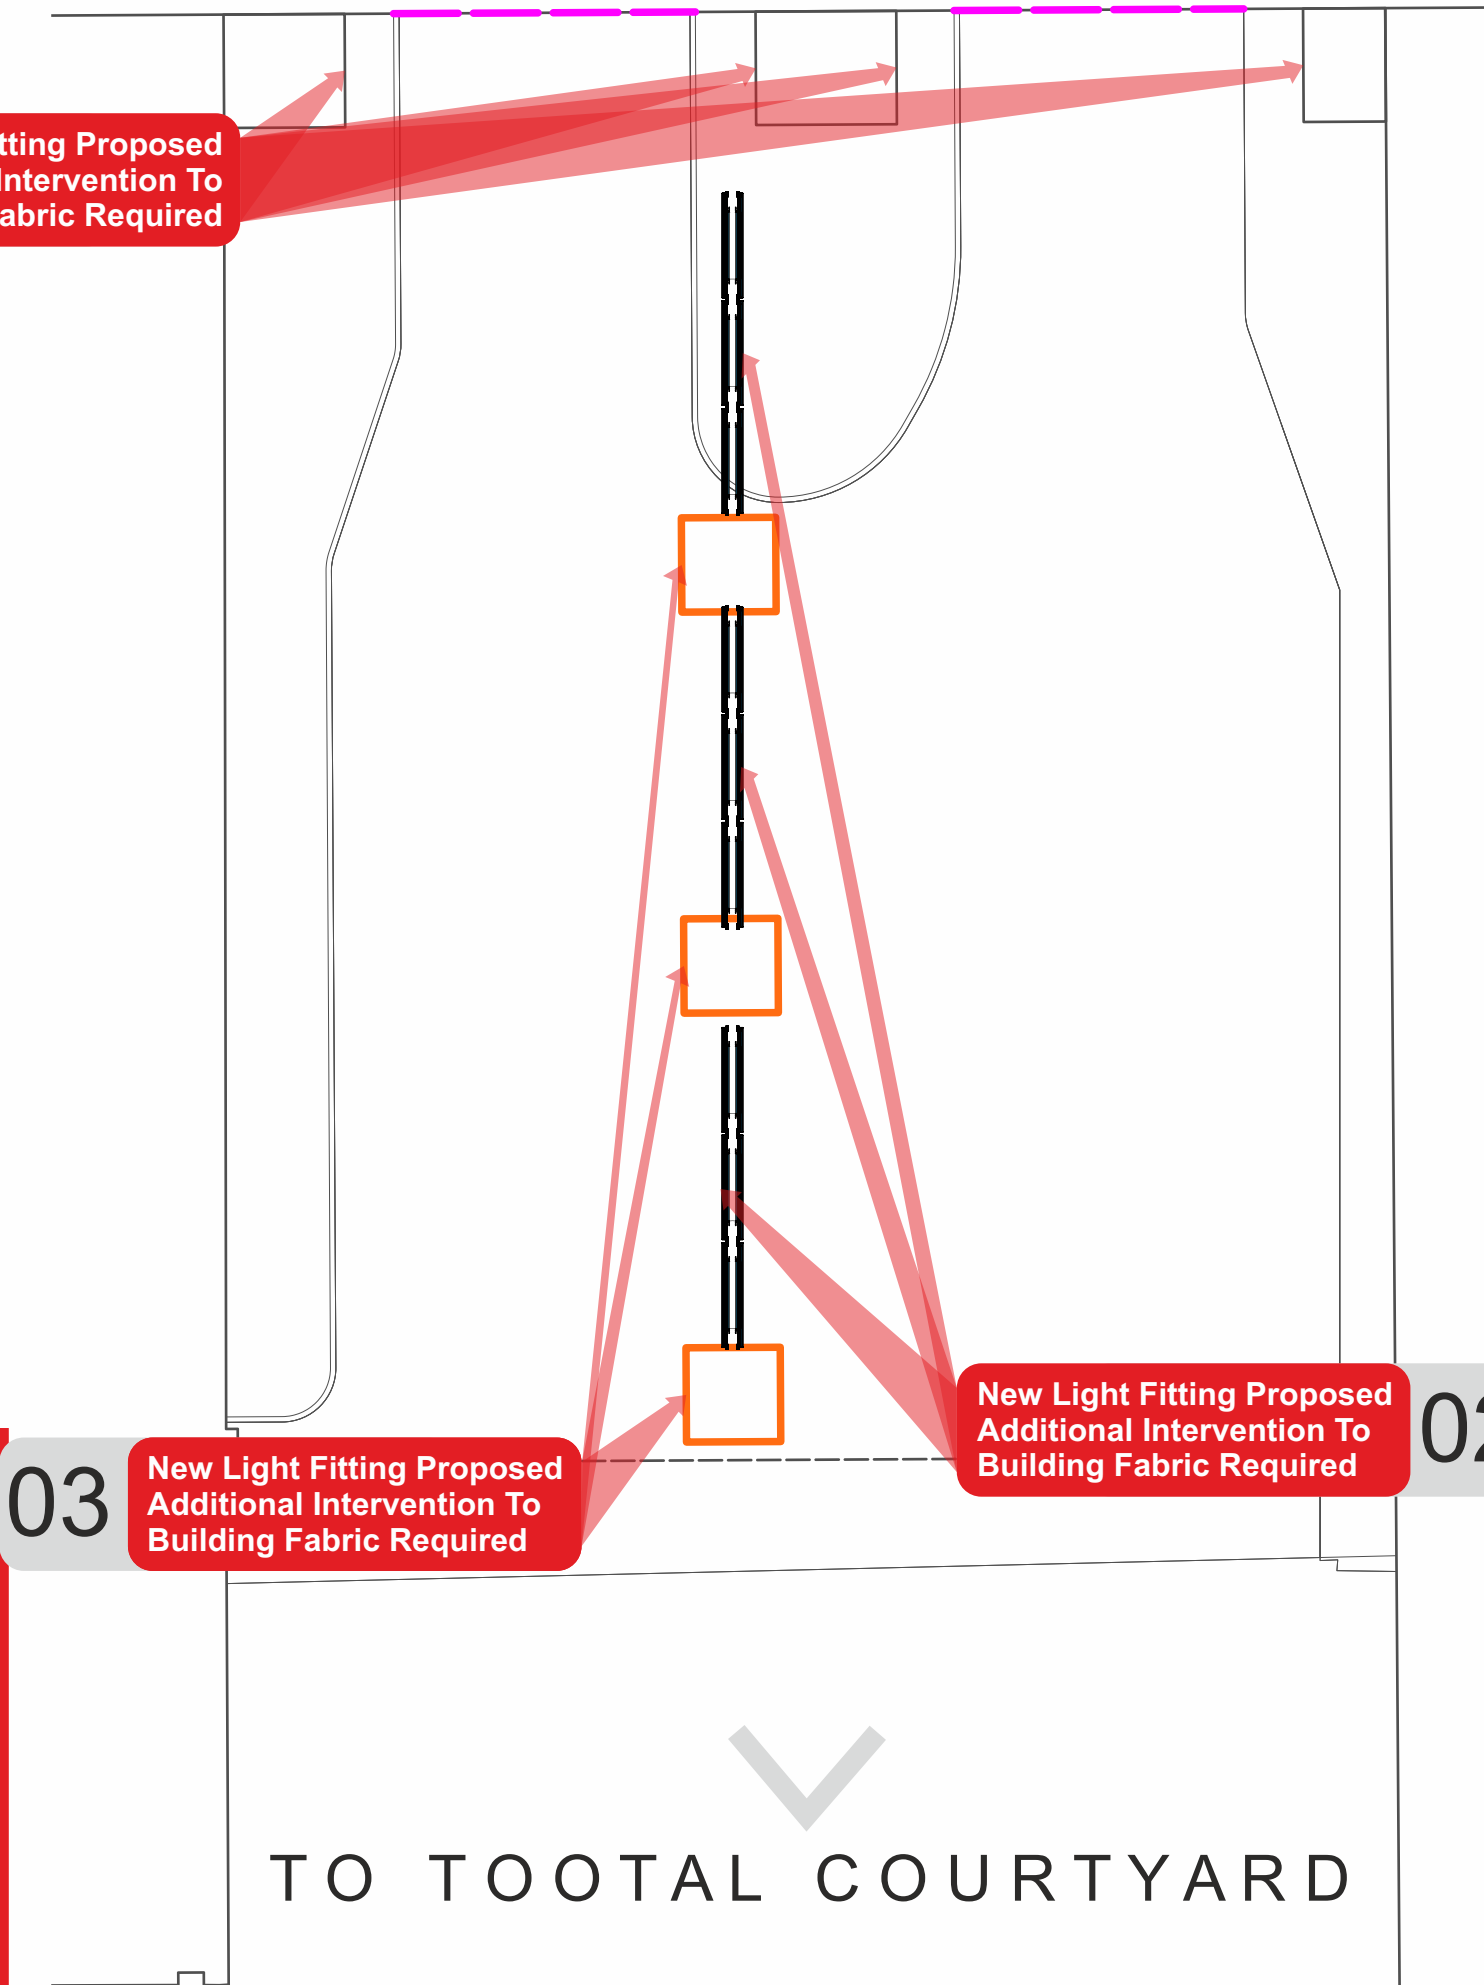

Fitting Guide

01 **Fitting 01**
180Degree Iguzzini Trick
(Also available in Black, White, Rust Brown)

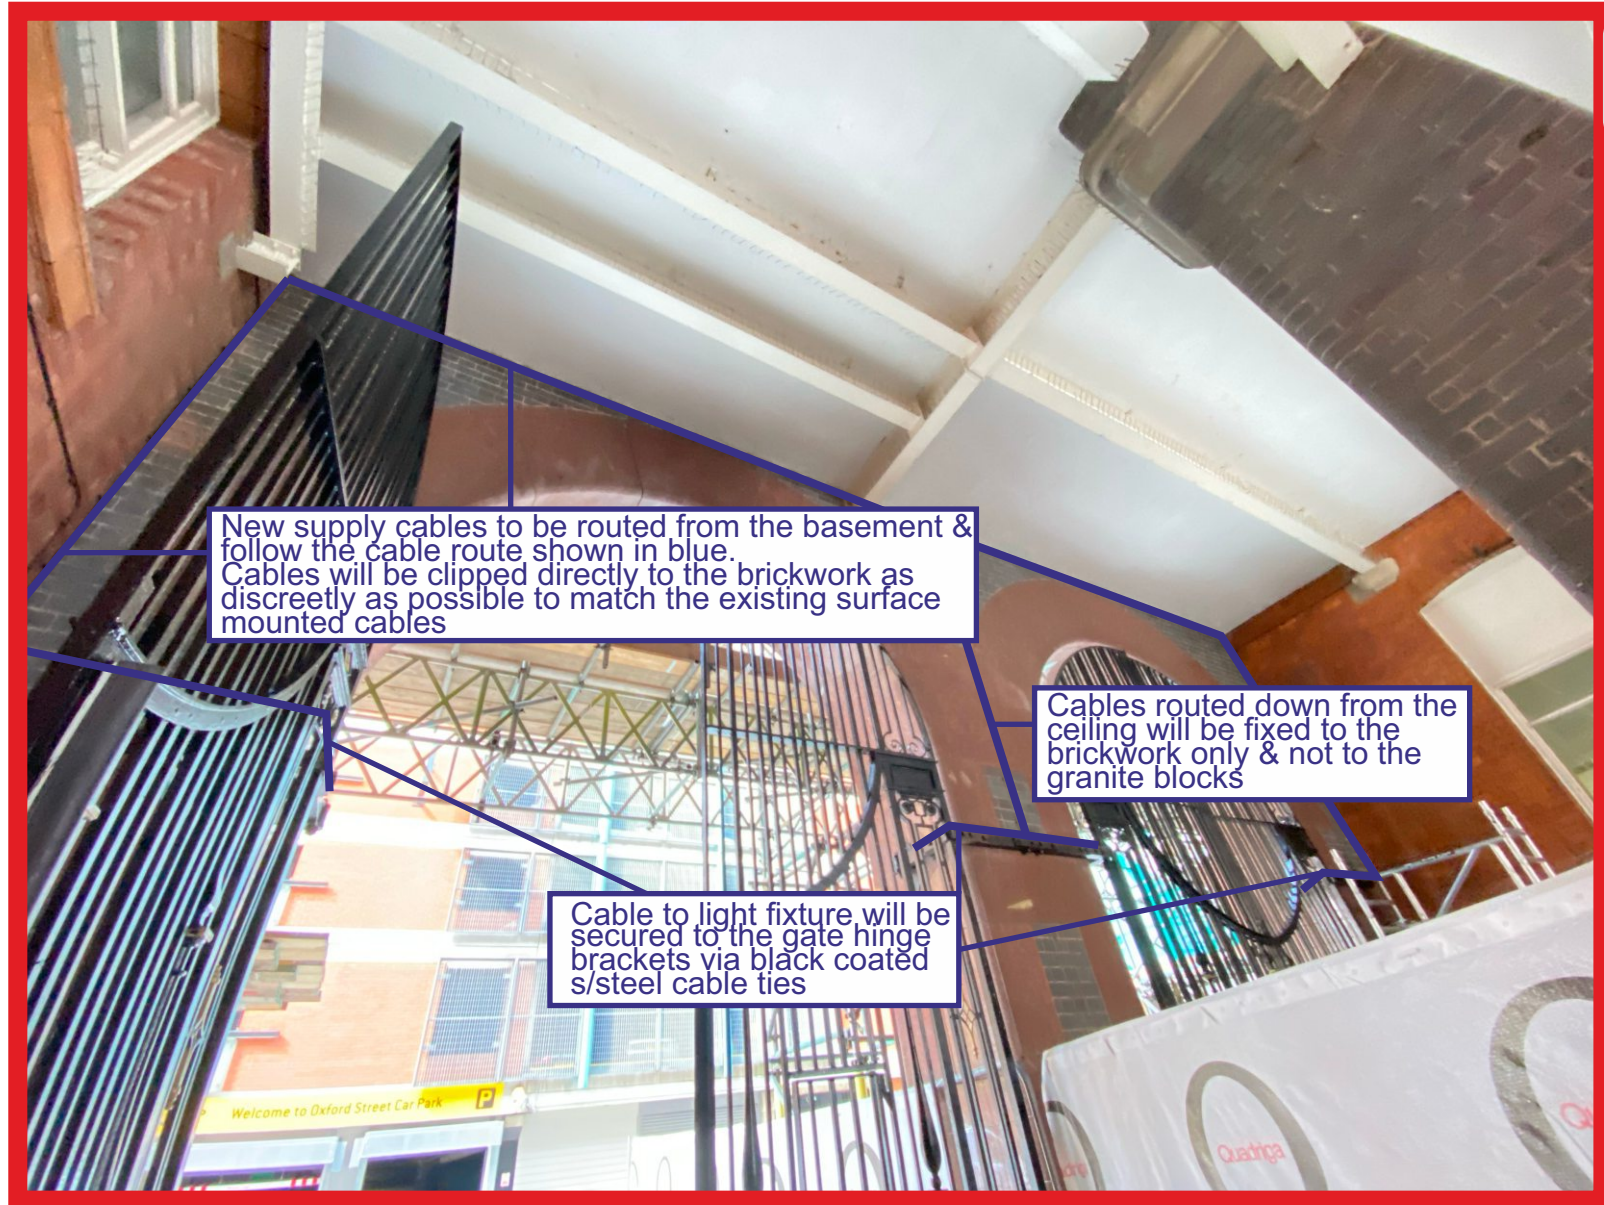

02 **Fitting 02**
Linear 1000mm long
RGBW Ceiling Wash
(Fittings to be installed within bespoke aluminium housing, to be powder coated to a particular RAL to suit)



03 **Fitting 03**
180Degree Iguzzini Trick
(Also available in Black, White, Rust Brown)



Revision

A. -

B. -

Client



t. 0161292 9000
e. info@studiotech.co.uk
w. www.studiotech.co.uk

Bridge House, Unit 13, Latham Close,
Bredbury Stockport SK6 2SD

Project

Tootal

Drawing Title

Loading Bay Cable Proposals

Scale

1:70@ A1

Date

19-08-21

Drawn By

UA

Checked By

ST

Drawing No.

4490-0050

Rev

0

