


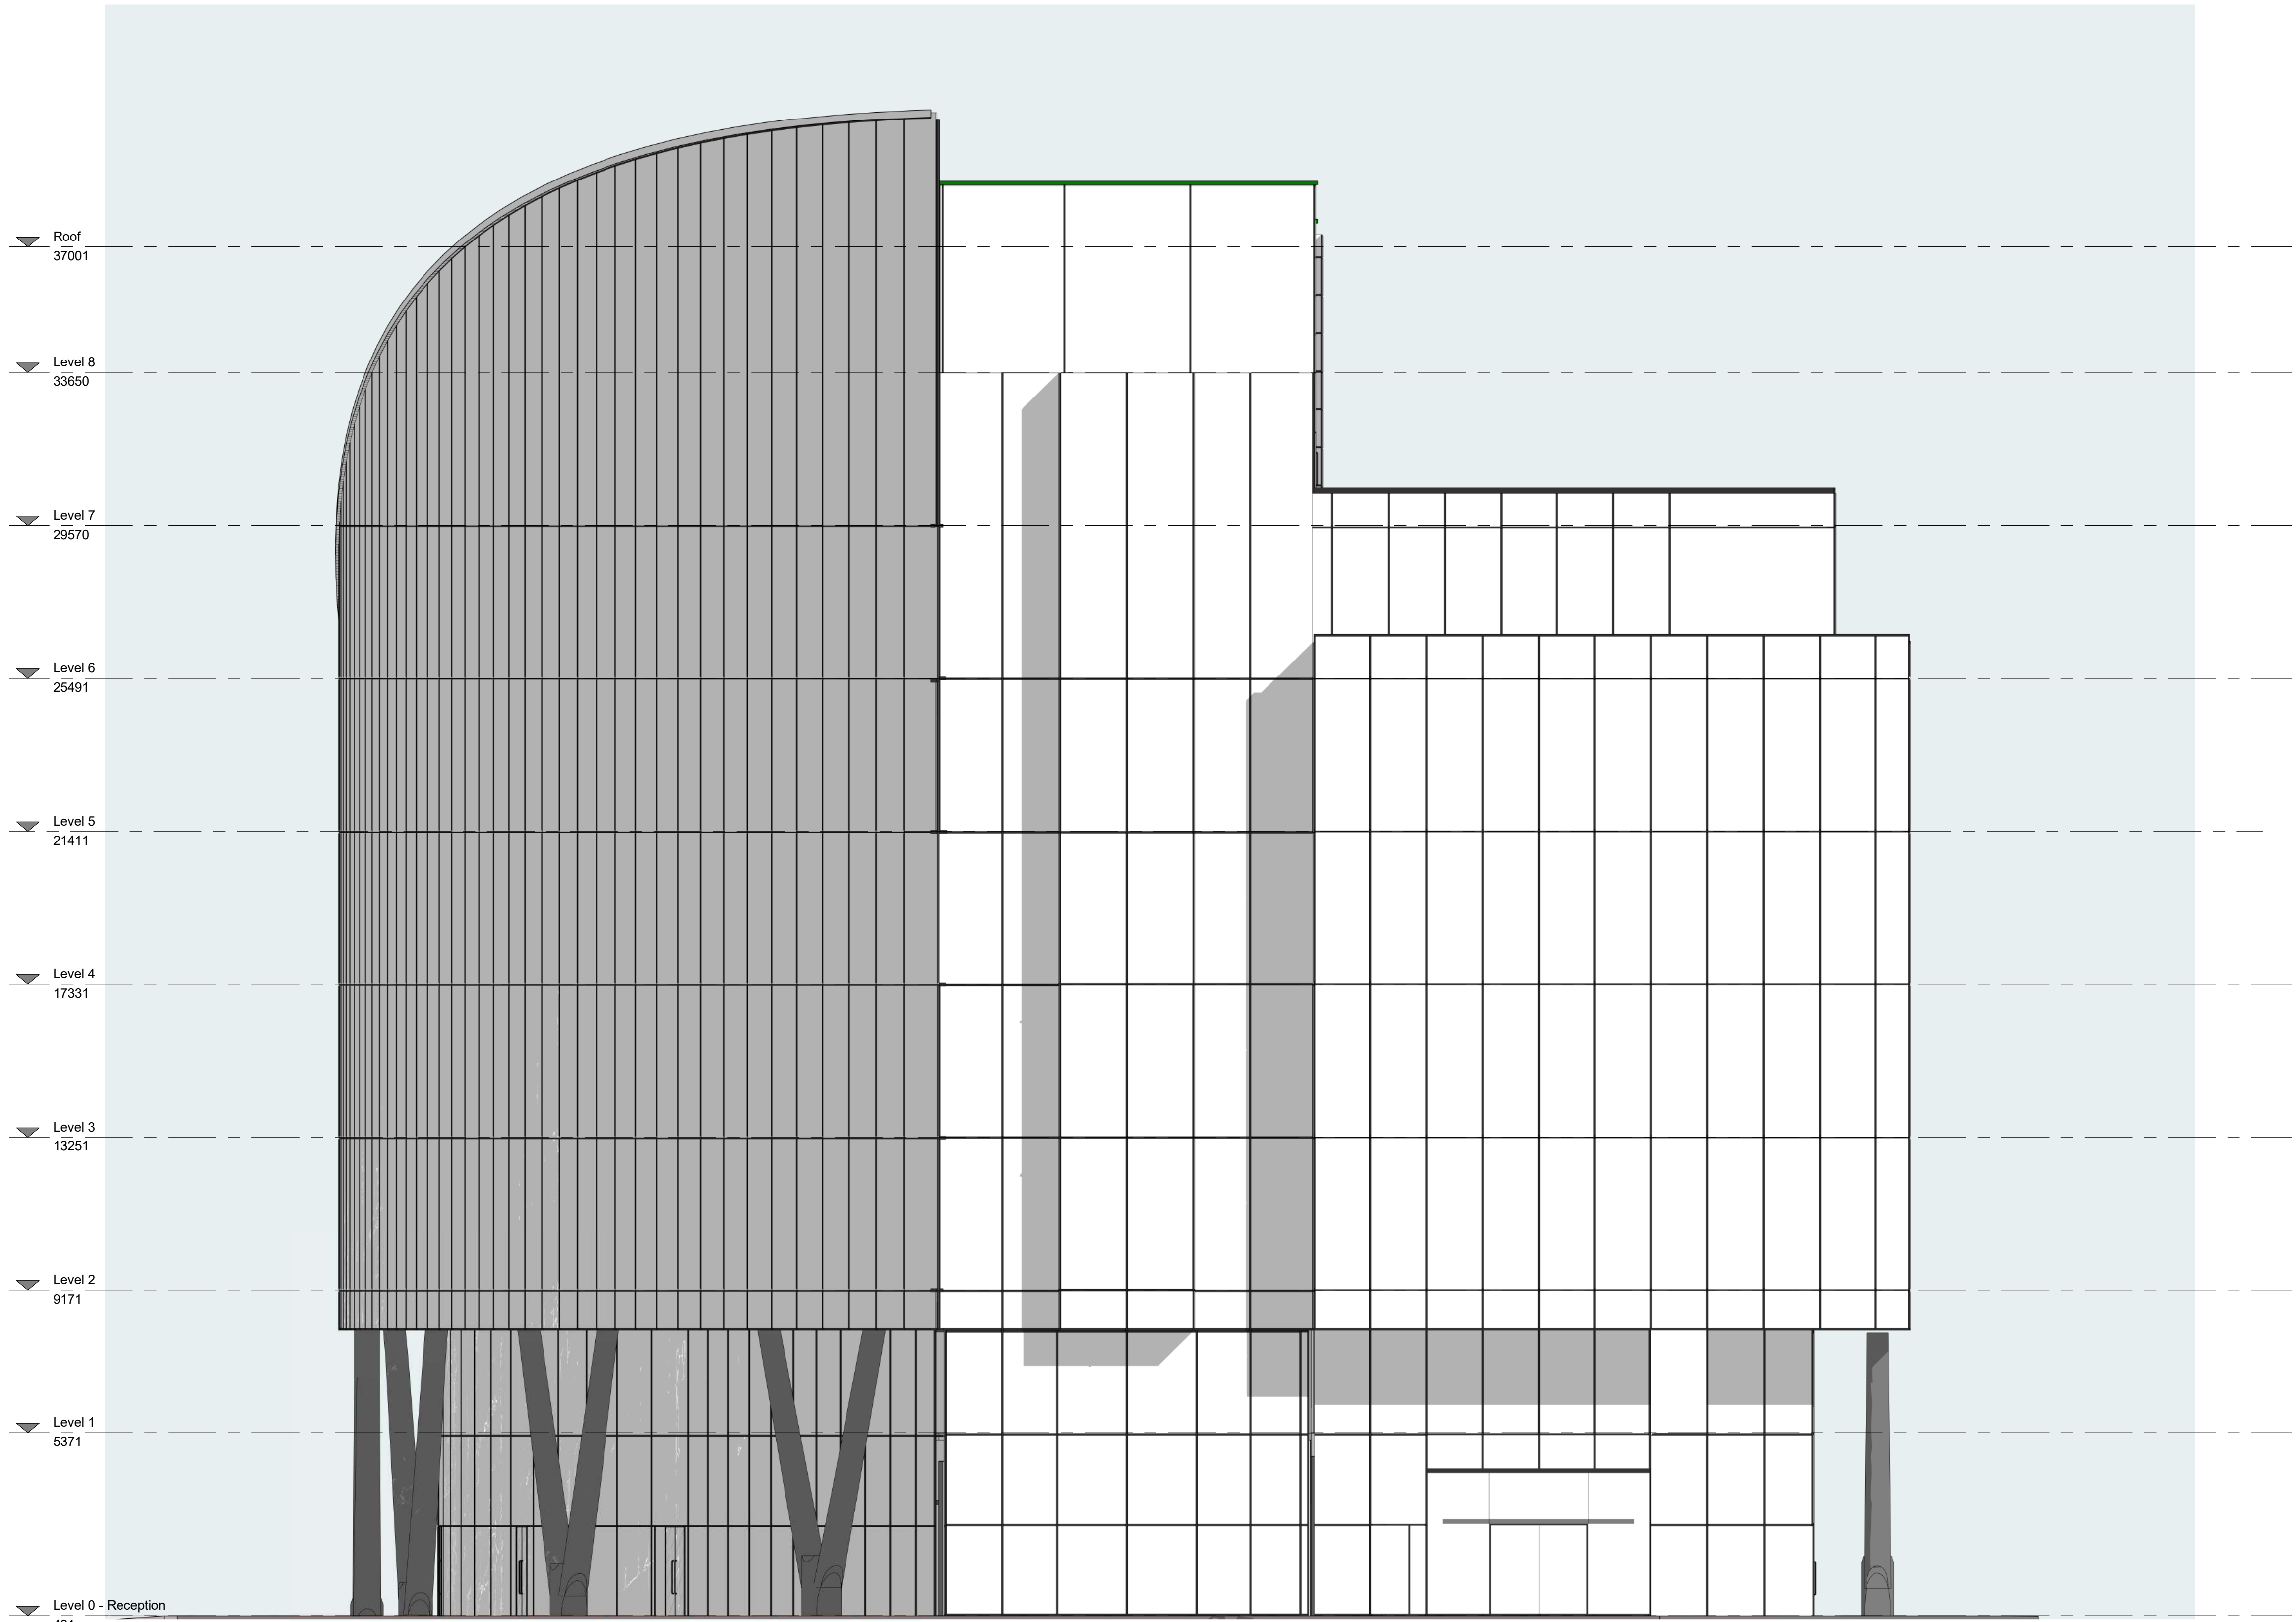

East Elevation - Existing
1 : 100